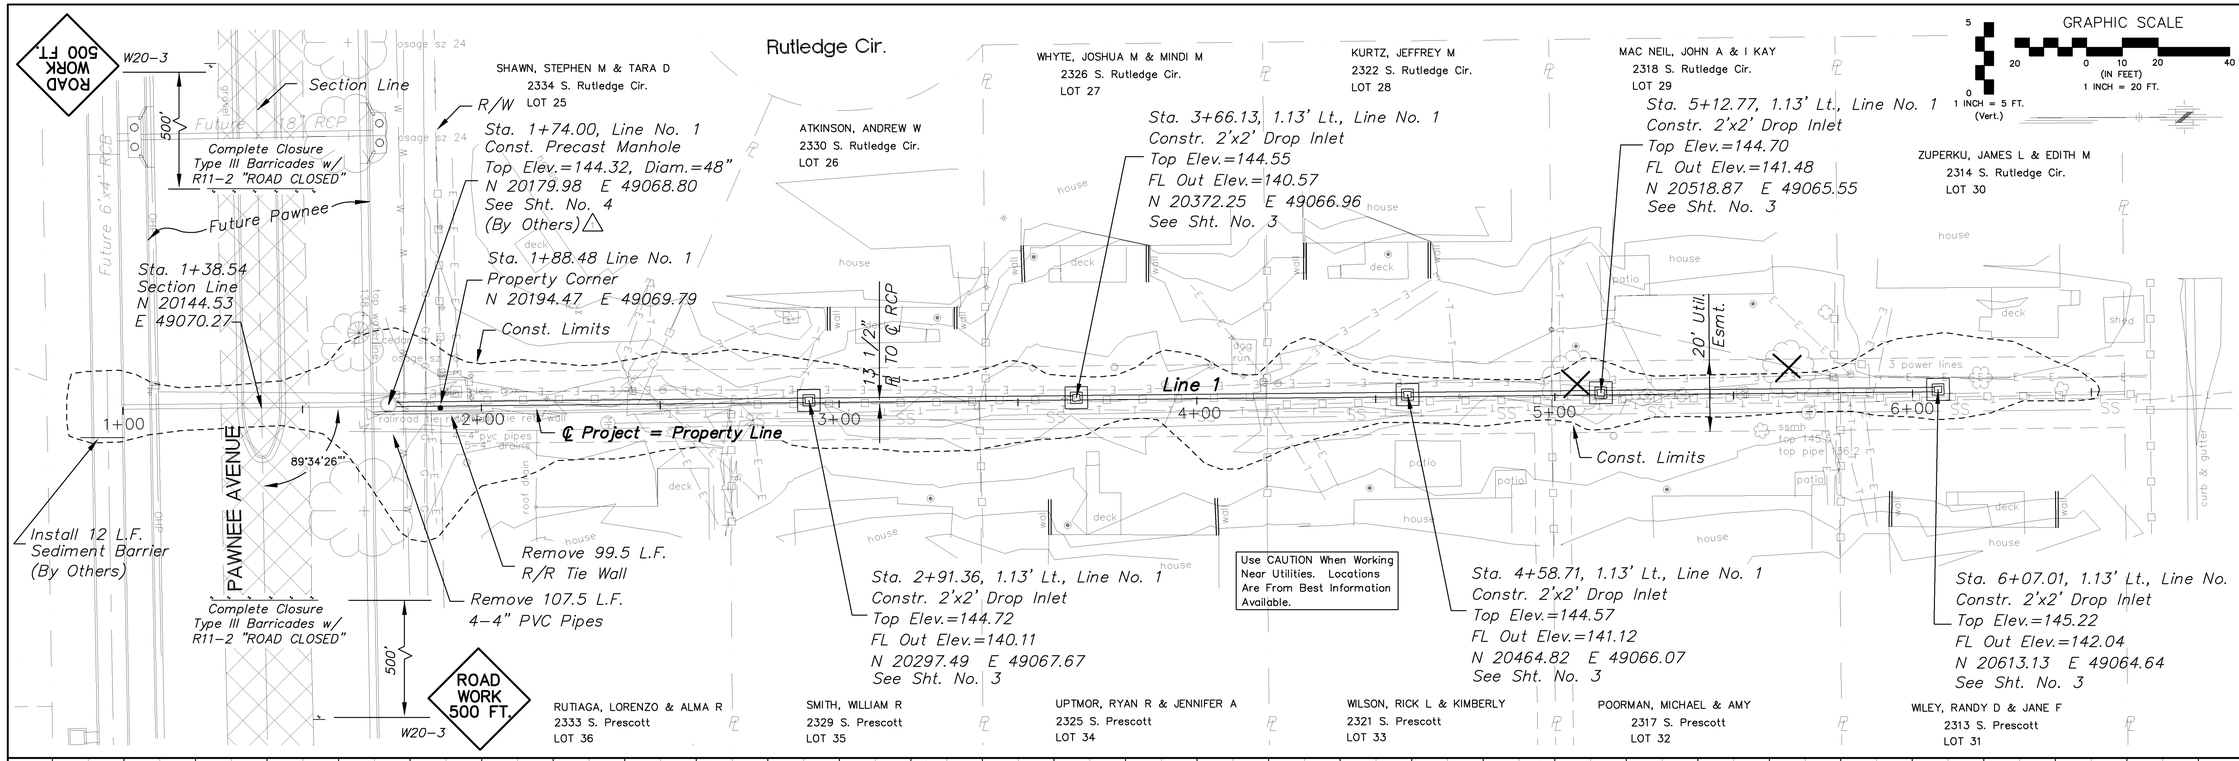

No.	Date	By	Approved	Work Performed By Others	Revision
	5-07	PAF			

BACKYARD DRAINAGE IMPROVEMENTS
BETWEEN PRESCOTT STREET & RUTLEDGE CIR.
LINE NO. 1
PROJECT NO. 468-84152

CITY OF WICHITA, KANSAS
JAMES L. ARMOUR, P.E. - CITY ENGINEER

POE & ASSOCIATES, INC.
CONSULTING ENGINEERS
5940 E. Central, Suite 200 ■ Wichita, KS 67208-4242
Phone 316/685-4114 ■ FAX 316/685-4444

FINAL

Designed By: PAF
Drawn By: PAF
Poe Job No.: 1793a
Date: May 2007