
BENCHMARKS:

BM #1: C.O.W. disc at SW corner of intersection.
30.00'± S. of CL of 13th St. N.
35.00'± W. of CL of 135th St. W.
Elev. = 168.25 City Datum

BM #2: Small RR spike in 4th HLP W. of 135th St. W. on south side of 13th St. N. (N. face of HLP).
Elev. = 179.24 City Datum


BM #3: RR spike in Power Pole.
1321.65 W. of 135th St. W.
30' N. of 13th St. N.
Elev. = 178.45 City Datum

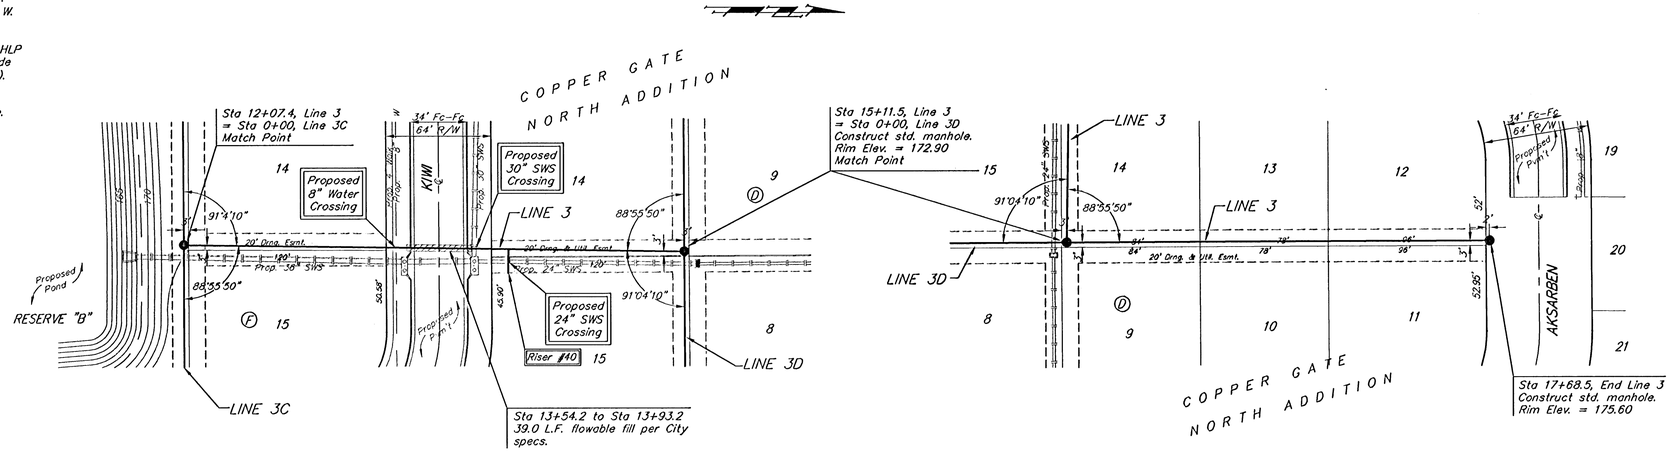

SEWER SERVICE TABLE

NUMBER	TYPE	LOCATION			STATION \ DIRECTION	FOR INFORMATION ONLY	
		LOT NO.	BLOCK NO.	LINE NO.		APPROXIMATE LENGTH 4" PIPE VERTICAL	HORIZONTAL
40	8" X 4" Tee	15	D	3	14+05/Rt.05.5	4'	15'

NOTE: Vertical Riser Pipe shall be extended to 2' minimum above ground water elevation and 4' maximum below proposed ground elevation.

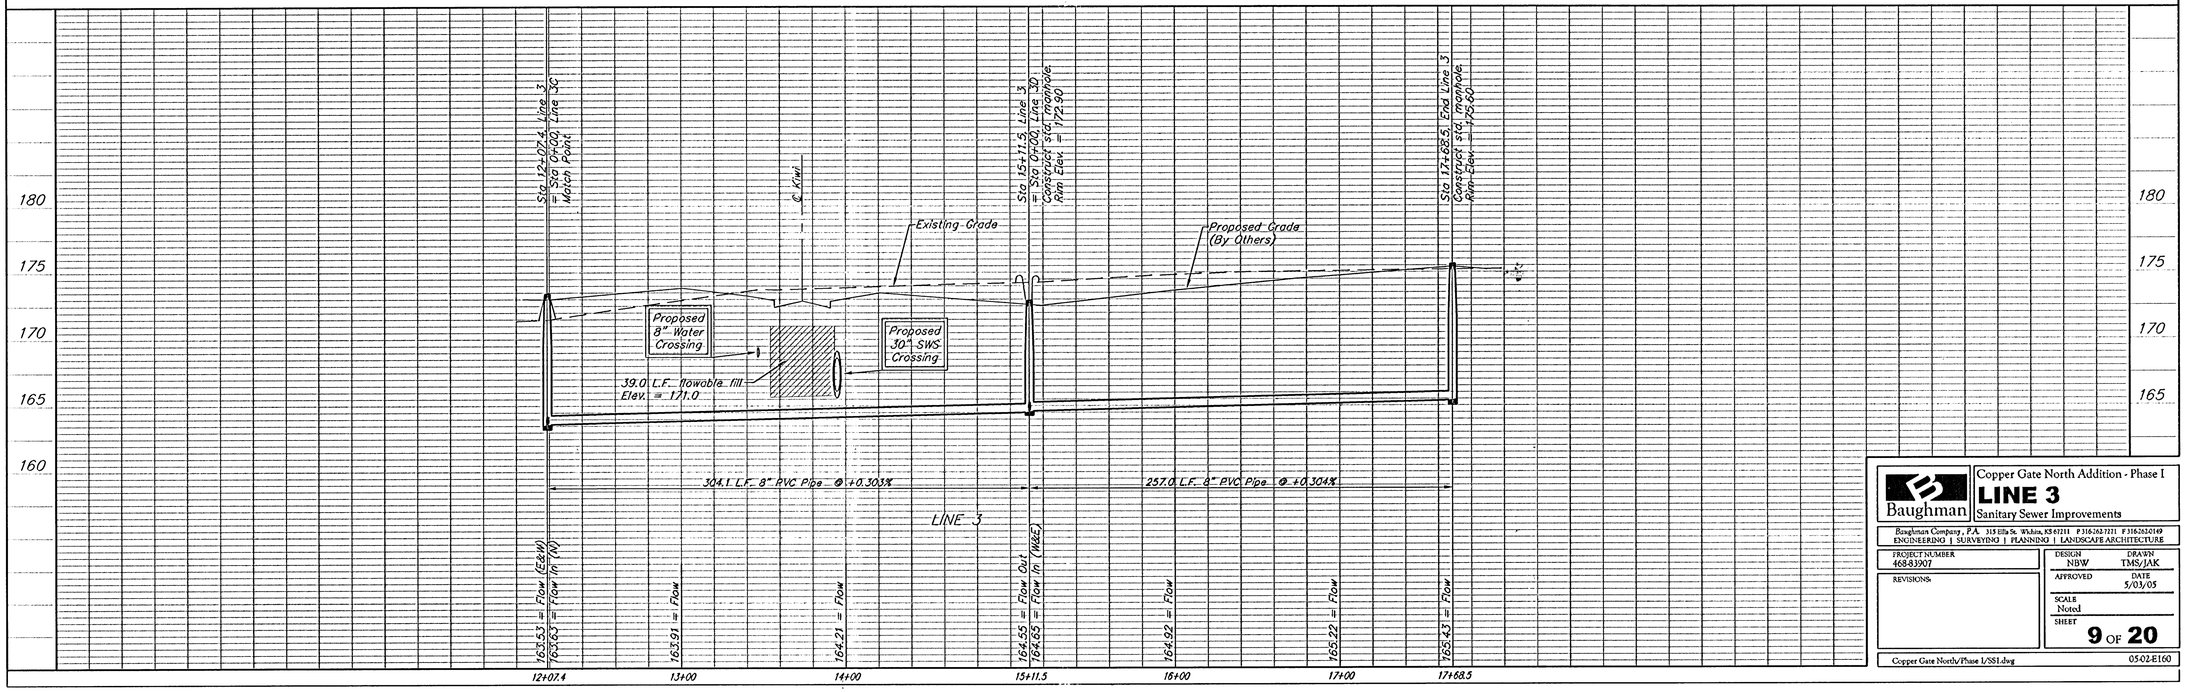

Baughman Company, P.A. 315 Ellis St. Wichita, KS 67211 P 316.267.7211 F 316.267.0149
ENGINEERING | SURVEYING | PLANNING | LANDSCAPE ARCHITECTURE

Copper Gate North Addition - Phase I

LINE 3

Sanitary Sewer Improvements

PROJECT NUMBER 468-83907	DESIGN NBW / DRAWN TMS/JAK
REVISIONS:	APPROVED / DATE 5/03/05
	SCALE Noted
	SHEET 9 OF 20

Copper Gate North/Phase I/SS1.dwg 05-02-E160