
REEDS COVE ADDITION

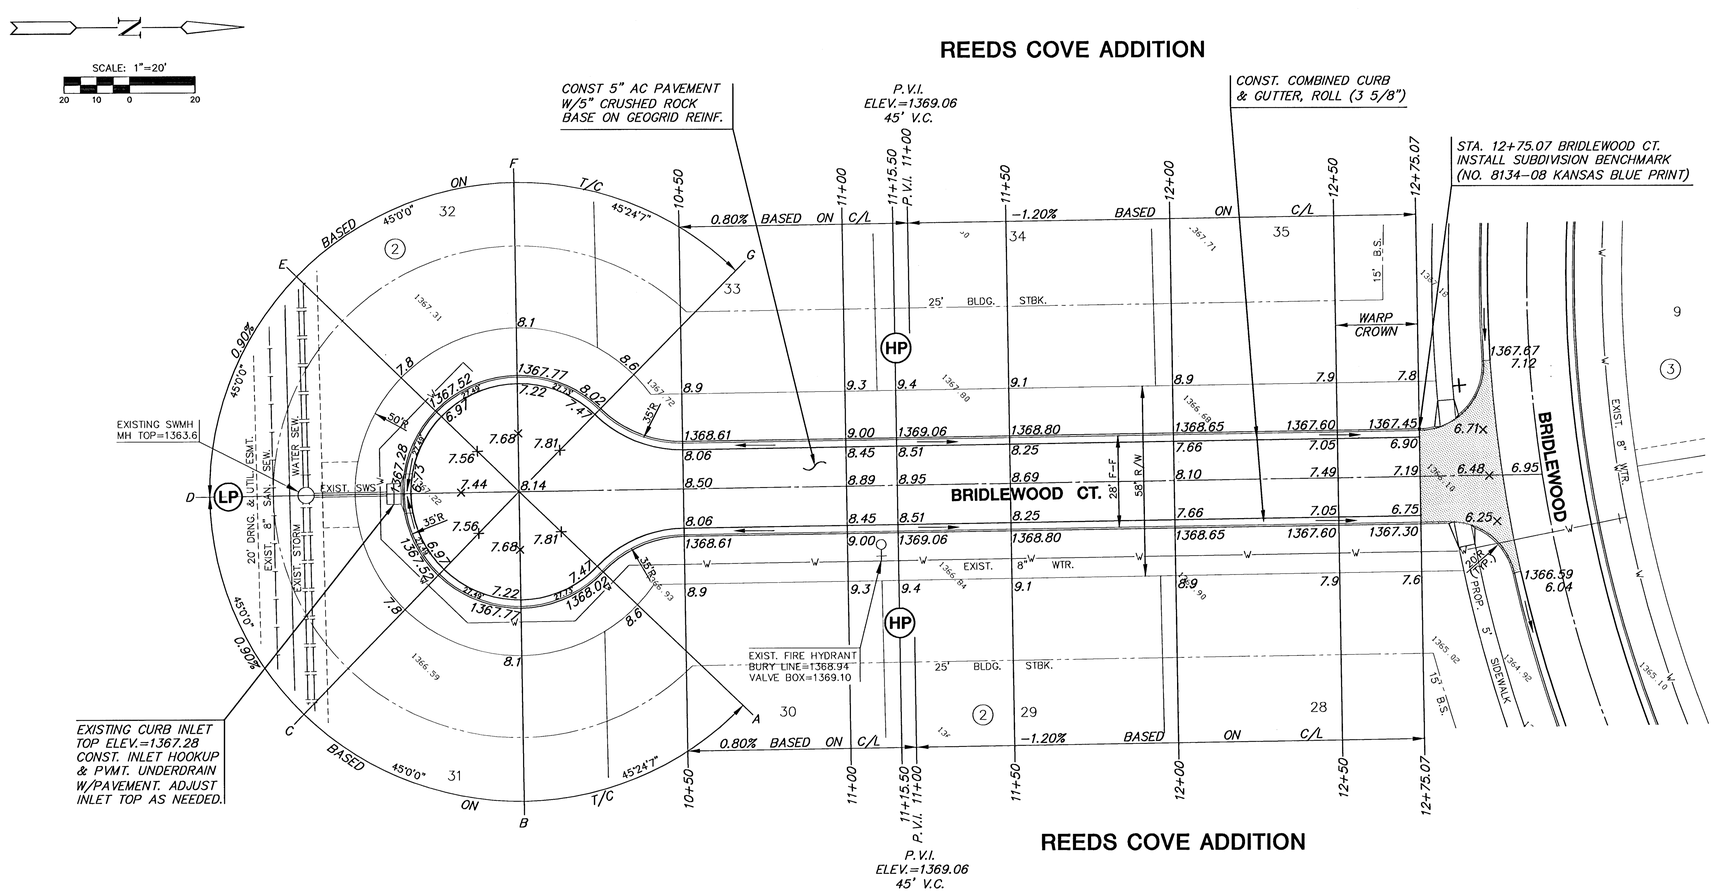

REEDS COVE ADDITION

P.V.I.
ELEV.=1369.06
45° V.C.

SUBDIVISION BENCH MARKS

NO.	STREET AND STATION	FROM CL	DESCRIPTION	ELEVATIONS
1	BRIDLEWOOD CT., STA. 12+75.07	14.5' LT	TOP OF CURB AT S.E. CURB RETURN	

NOTE: CONTRACTOR SHALL INSTALL SUBDIVISION BENCH MARKS ("FLAT SURVEY MARKERS NO. 8134-08 3" TOP DIAMETER" PROVIDED BY KANSAS BLUE PRINT CO., INC.) COSTS TO BE CONSIDERED SUBSIDIARY TO CONSTRUCTION OF COMBINED CURB AND GUTTER.

NOTE:
TOP OF CURB ELEVATIONS SHOWN ARE FOR FULL CURB. CONSTRUCT CURB & GUTTER AS NOTED.

LEGEND

STREET SIGN & SIGN LOCATION (SEE SIGN ASSEMBLY TABLE FOR TYPE & STATION OF SIGN)

MKEC ENGINEERING CONSULTANTS
411 N. WEBB ROAD
WICHITA, KS. 67206
316 - 684 - 9600

REEDS COVE ADDITION - PHASE 3
PROJECT NAME

BRIDLEWOOD COURT PAVING
SHEET TITLE

DESIGN BY:	DRAWN BY:	CHECKED BY:
DFL	DMU	GJA
DATE	JOB NO.	SHEET/OF
JUNE 2005	02121	9 / 19

H:\CIVIL\02121\DWG\PAVPHASE 3\02121-ED.DWG