
Benchmarks:

City of Wichita Benchmark located 41.60' North and 69.00' East of the Centerlines of Hoover and MacArthur (39th St. South)

Elevation = 121.22 (City Datum)


City of Wichita Benchmark located at East end of Bridge over the Big Ditch on MacArthur in the West bound lane.

Elevation = 116.52 (City Datum)

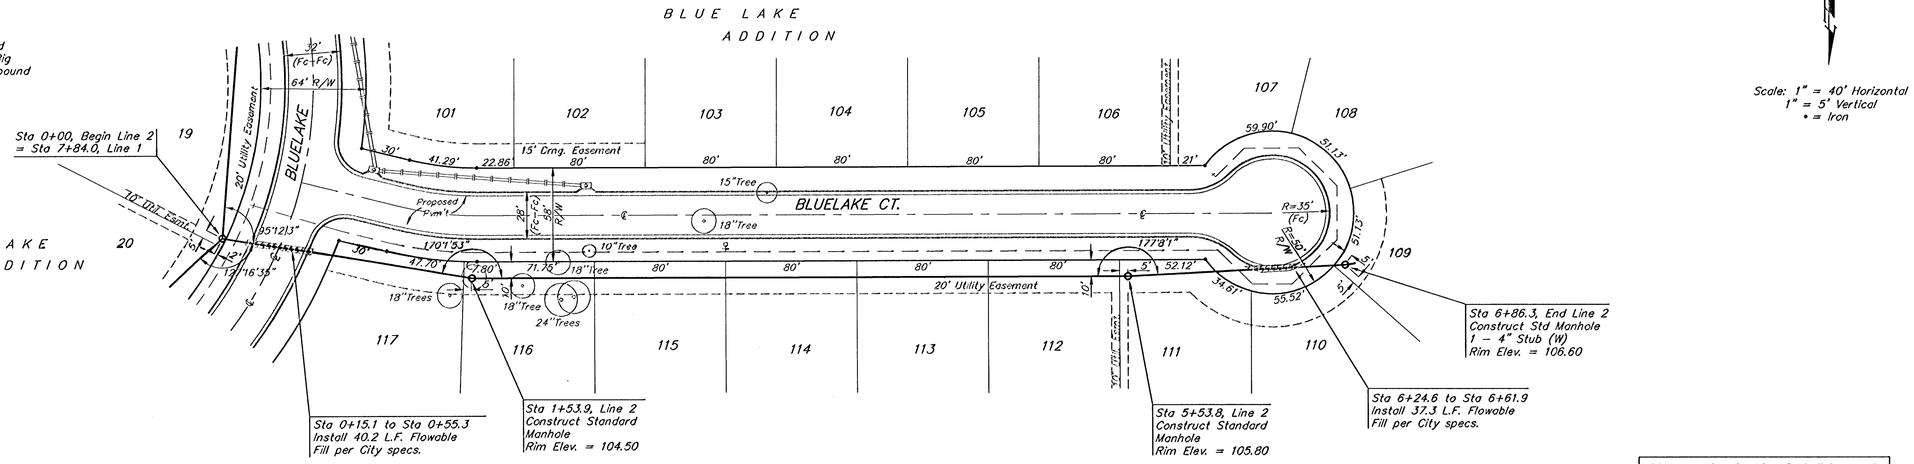

Scale: 1" = 40' Horizontal
1" = 5' Vertical
• = Iron

All excavation for Line 2 shall be sand backfilled to within two feet of existing grade. The sand shall be vibrated and water jetted during backfilling. Cost shall be incidental to pipe cost.

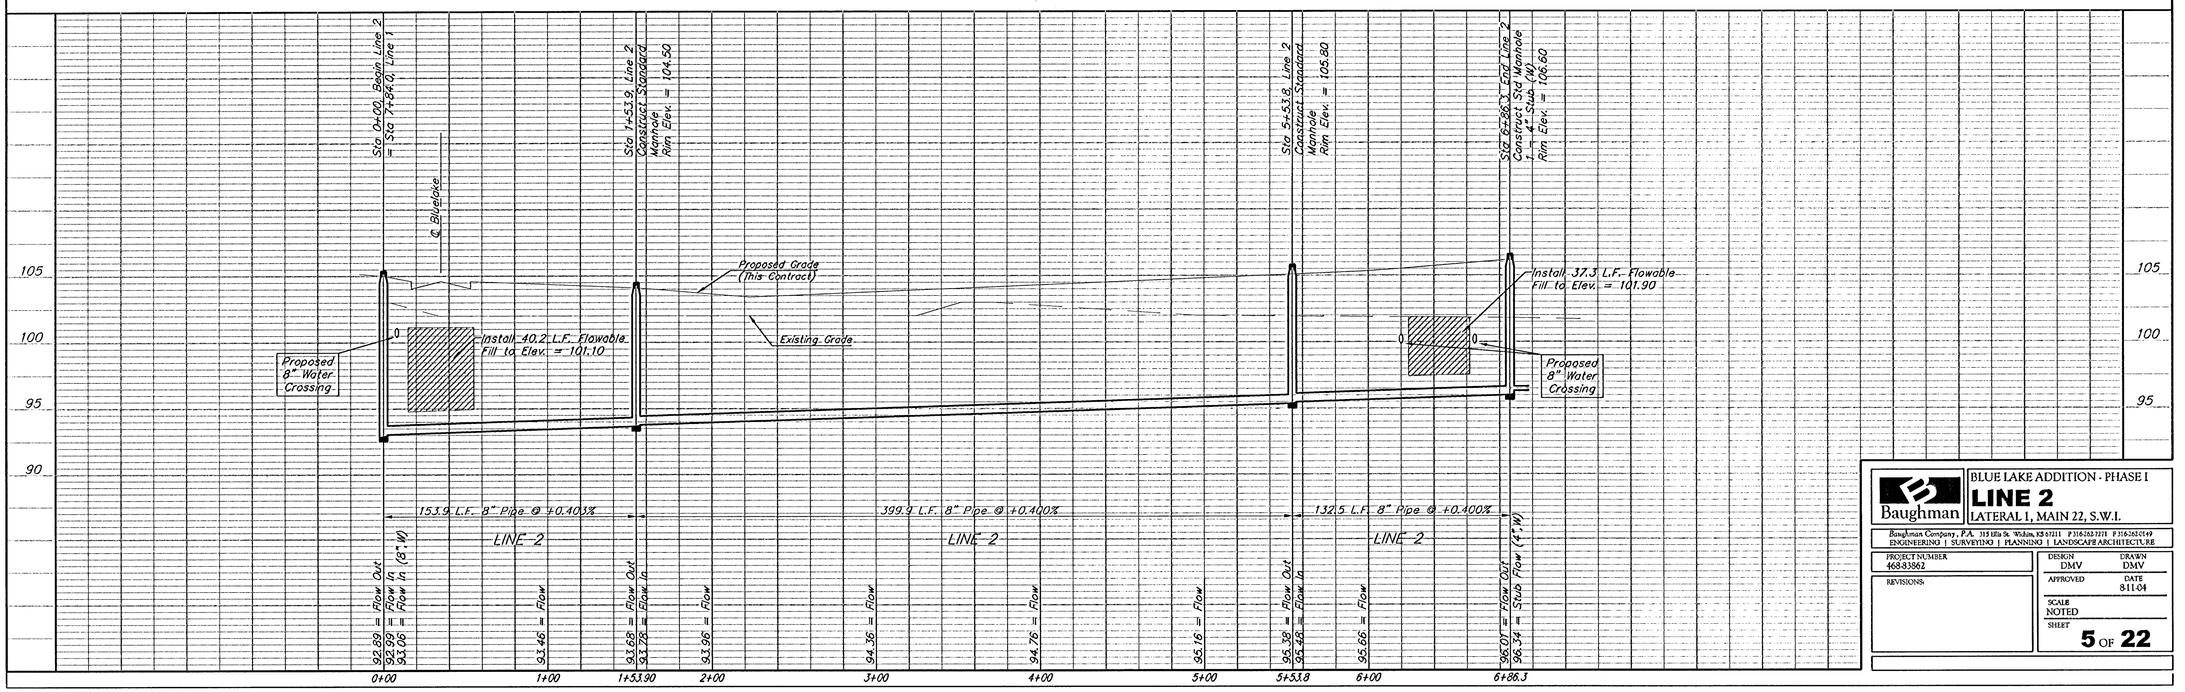

Baughman

BLUE LAKE ADDITION - PHASE I

LINE 2

LATERAL 1, MAIN 22, S.W.I.

Baughman Company, P.A. 315 Ellis St. Wichita, KS 67211 P 316.262.7271 F 316.262.0149
ENGINEERING | SURVEYING | PLANNING | LANDSCAPE ARCHITECTURE

PROJECT NUMBER	DESIGN	DRAWN
468-83062	DMV	DMV
REVISIONS:	APPROVED	DATE
		8-11-04
	SCALE	NOTED
	SHEET	5 OF 22