
Benchmarks:

City of Wichita Benchmark located 41.60' North and 69.00' East of the Centerlines of Hoover and MacArthur (39th St. South)

Elevation = 121.22 (City Datum)

City of Wichita Bencmark located at East end of Bridge over the Big Ditch on MacArthur in the West bound lane.

Elevation = 116.52 (City Datum)

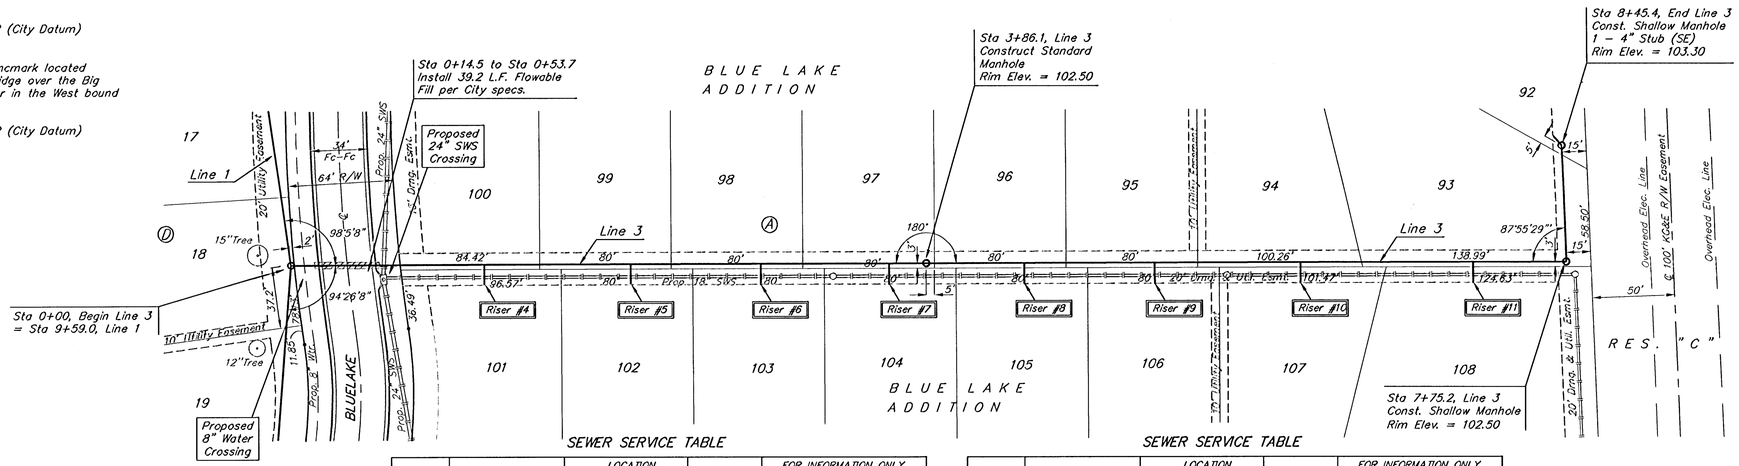

Scale: 1" = 40' Horizontal
1" = 5' Vertical
• = Iron

SEWER SERVICE TABLE


NUMBER	TYPE	LOCATION LOT NO.	LOCATION BLOCK NO.	LOCATION LINE NO.	STATION \ DIRECTION	FOR INFORMATION ONLY APPROXIMATE LENGTH 4" PIPE VERTICAL	FOR INFORMATION ONLY APPROXIMATE LENGTH 4" PIPE HORIZONTAL
4	8" x 4" Tee Saddle	101	A	3	1+28/Rt.	6'	13' 12"
5	8" x 4" Tee Saddle	102	A	3	2+08/Rt.	4.5'	13' 12"
6	8" x 4" Tee Saddle	103	A	3	2+88/Rt.	3.5'	13' 12"
7	8" x 4" Tee Saddle	104	A	3	3+64/Rt.	3'	13' 12"
8	8" x 4" Tee Saddle	105	A	3	4+38/Rt.	3.5'	13' 12"

SEWER SERVICE TABLE

NUMBER	TYPE	LOCATION LOT NO.	LOCATION BLOCK NO.	LOCATION LINE NO.	STATION \ DIRECTION	FOR INFORMATION ONLY APPROXIMATE LENGTH 4" PIPE VERTICAL	FOR INFORMATION ONLY APPROXIMATE LENGTH 4" PIPE HORIZONTAL
9	8" x 4" Tee Saddle	106	A	3	5+25/Rt.	3'	13' 12"
10	8" x 4" Tee Saddle	107	A	3	6+14/Rt.	3'	13'
11	8" x 4" Tee Saddle	108	A	3	7+18/Rt.	2.5'	13'

NOTE: Vertical Riser Pipe shall be extended to 2' minimum above ground water elevation and 4' maximum below proposed ground elevation.

Note: Contractor shall Remove Trees only as Necessary to Construct Sanitary Sewer Line. Cost of Tree Removal shall be Included in Bid Item "Site Clearing and Restoration."

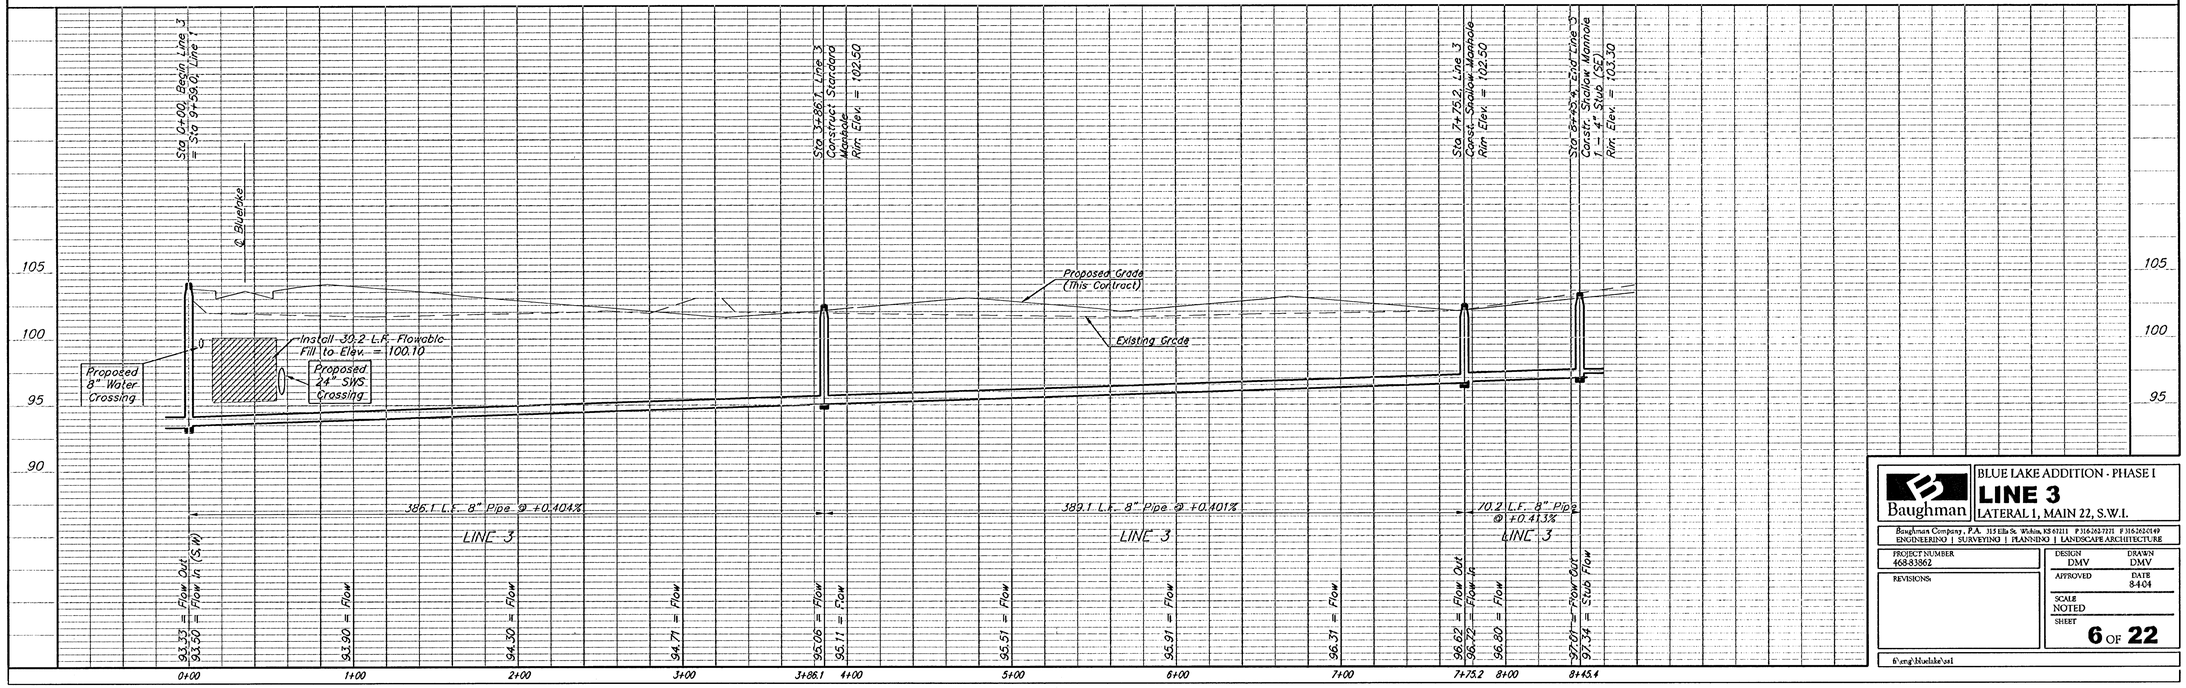

Baughman

BLUE LAKE ADDITION - PHASE I

LINE 3

LATERAL 1, MAIN 22, S.W.I.

Baughman Company, P.A. 315 Ella St. Wichita, KS 67211 P 316.263.7331 F 316.263.0249
ENGINEERING | SURVEYING | PLANNING | LANDSCAPE ARCHITECTURE

PROJECT NUMBER 468-83862

REVISIONS:

DESIGN DMV | DRAWN DMV | APPROVED | DATE 8-4-04

SCALE NOTED

SHEET **6** OF **22**

G:\eng\bluelake\set1