
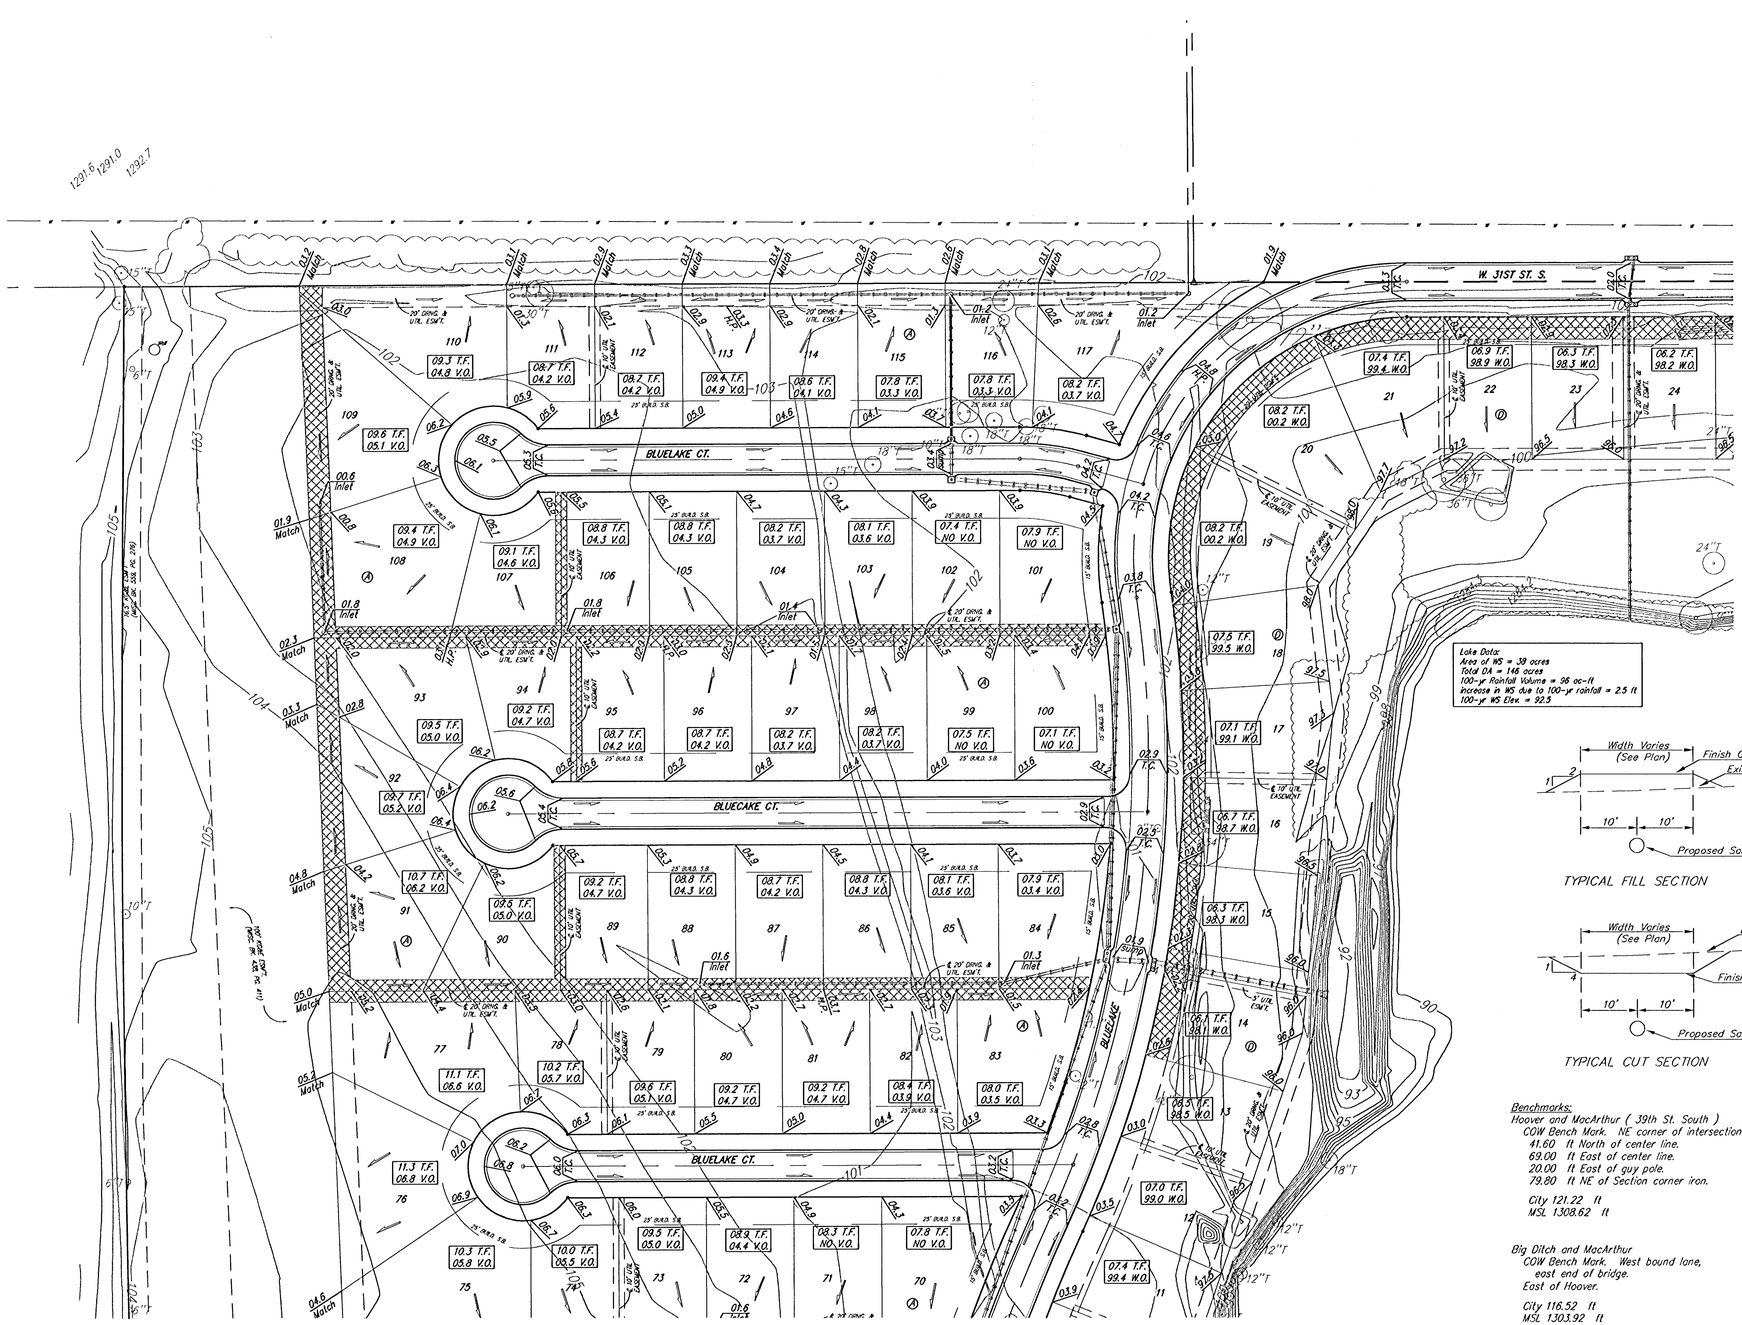



0 60 120

CONTOUR INTERVALS = 1 FOOT

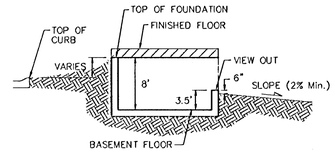

TYPICAL VIEW OUT DETAIL

NO SCALE

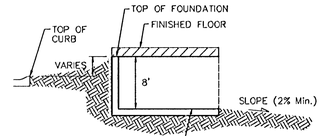

TYPICAL WALK OUT DETAIL

NO SCALE

TYPICAL FILL SECTION

TYPICAL CUT SECTION

= Easements To Be Graded

Approximate Easement Grading Quantities: (For Information Only)
Excavation: _____ C.Y.
Fill: _____ C.Y.

The contractor shall grade the easements as shown to the elevations given on the easement grading plan. All costs for grading shall be incidental to the Easement Grading Bid Item.

The contractor shall 'straight' grade the easements between the elevations given. Where a callout designates 'Match', the contractor will grade to the existing ground elevation.

Baughman

BLUE LAKE ADDITION

ESMT GRADING

LATERAL 1, MAIN 22, S.W.I.

Baughman Company, P.A. 315 Ellis St. Wichita, KS 67211 P 316.262.7271 F 316.262.0149
ENGINEERING | SURVEYING | PLANNING | LANDSCAPE ARCHITECTURE

PROJECT NUMBER	DESIGN	DRAWN
468B3862		
REVISIONS	APPROVED	DATE 9/15/04
	SCALE NOTED	
	SHEET 10 OF 22	