REED'S COVE ADDITION

REED'S COVE SECOND ADDITION

REED'S COVE ADDITION

REED'S COVE ADDITION

GLENWOOD COURT

GLENWOOD

GLENWOOD CIRCLE

REEDS COVE

REEDS COVE COURT

RES. "D"

RES. "E"

STOCKPILE LOCATION

EXIST. 8" WTR.

EXIST. 24" SWS

EXIST. 8" S.S.

℄ 20' DRNG. & UTIL. ESMT.

EXIST. 5' SIDEWALK

PROP. 5' SIDEWALK

15' BLDG. STBK.

25' BLDG. STBK.

FUTURE WTR.

SCALE: 1"=40'

40 20 0 40

N

NOTES:

1. THE CROSS SECTIONS (SHEETS 14–16) SHOW ONLY THE LIMITS FOR TYPICAL ROAD FILL. LOT FILL SHOWN ON THIS SHEET IS IN ADDITION TO ROAD FILL.
2. EARTHWORK FOR LOT FILL (SHADED AREAS) SHALL BE PLACED AS COMPACTED FILL (95 STD. DENSITY).
3. CONTRACTOR TO USE MATERIAL IN THE STOCKPILE ON LOT 40, BLK. 1 FOR LOT FILL PURPOSES.

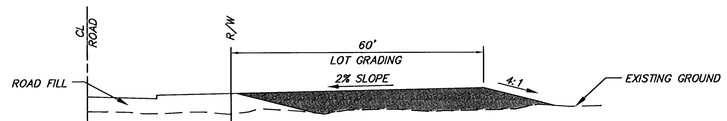

TYPICAL LOT GRADING DETAIL
NO SCALE

EARTHWORK

LOT GRADING
7560 C.Y. OF FILL

SEE NOTE 3

H:\DWG\02121\DWG\PAVP\PHASE2A\02121_LG.DWG

MKEC ENGINEERING CONSULTANTS
411 N. WEBB ROAD
WICHITA, KS. 67206
316 - 684 - 9600

REED'S COVE ADDITION - PHASE 2A
PROJECT NAME

LOT FILL PLAN
SHEET TITLE

DFL	DMU	GJA
DESIGN BY:	DRAWN BY:	CHECKED BY:
JANUARY 2005	02121_LG	10A / 17
DATE	JOB NO.	SHEET/OF