PROJECT NO.	YEAR	SHEET NO.	TOTAL SHEETS
472-84435	2007	92	97

NOTE BOOK
TEMPLATE AREAS
AREAS CHECKED
NO.

Drawn By :
Plotted By :

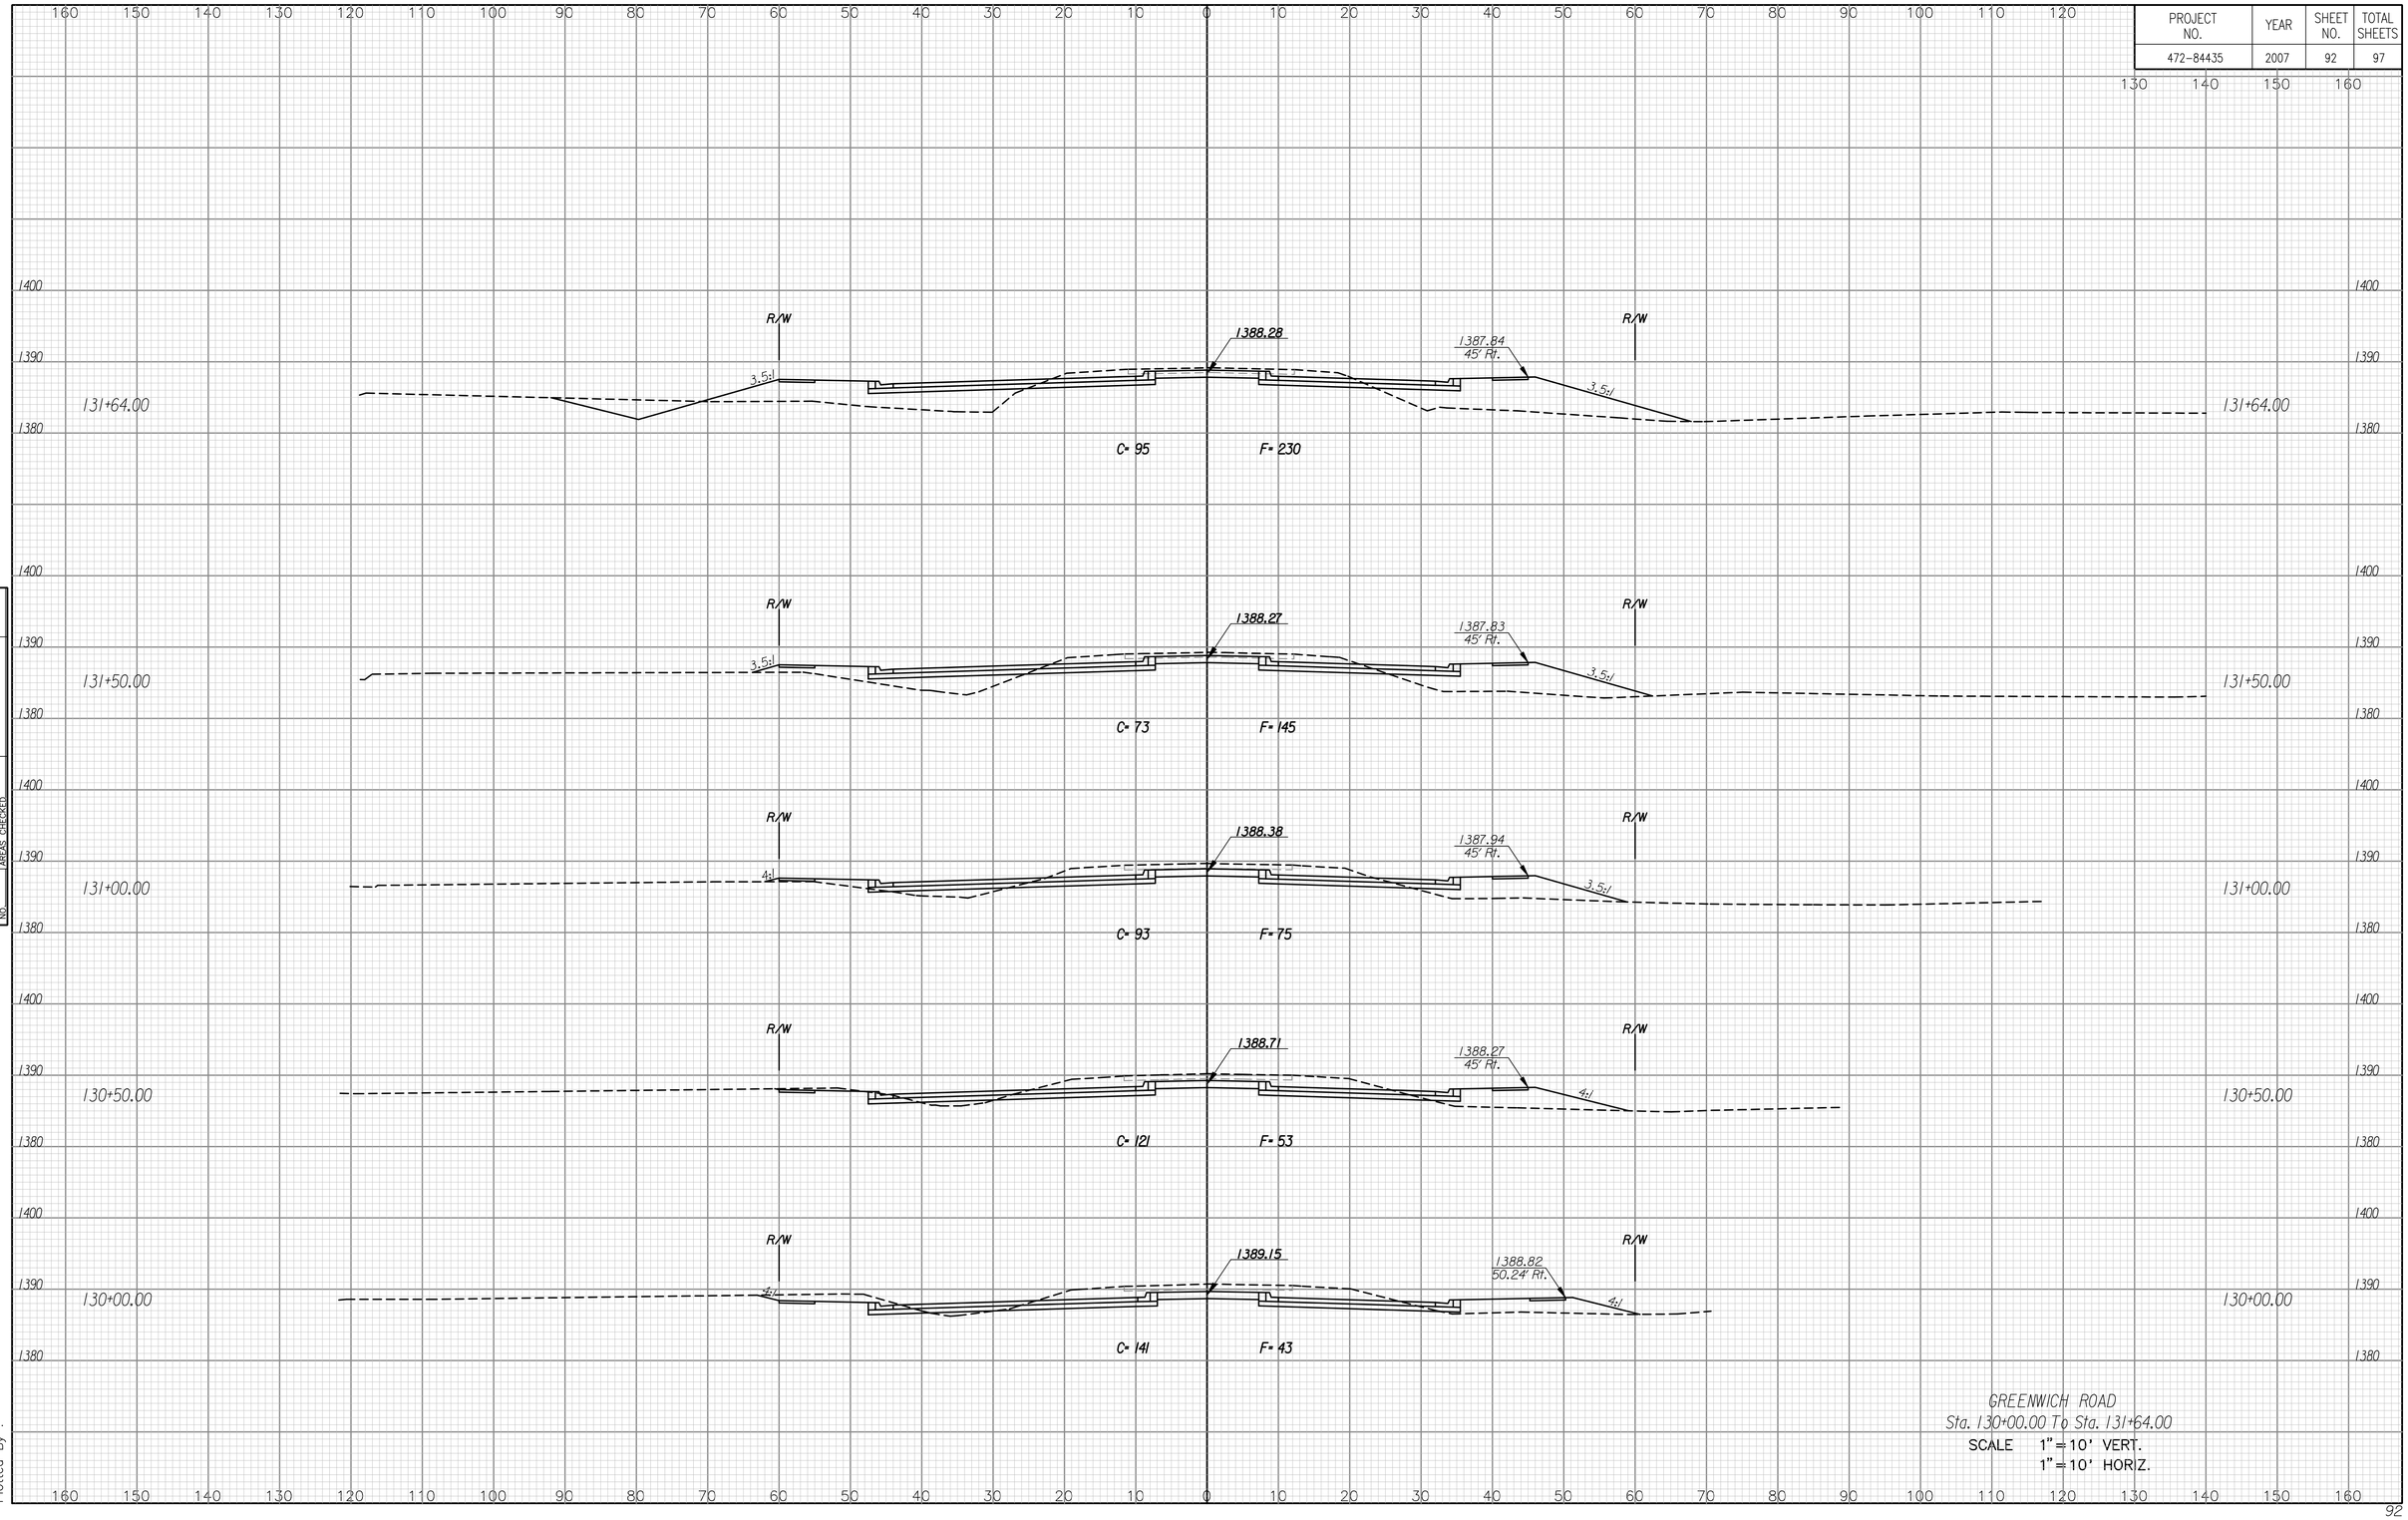

GREENWICH ROAD
Sta. 130+00.00 To Sta. 131+64.00
SCALE 1"=10' VERT.
1"=10' HORIZ.