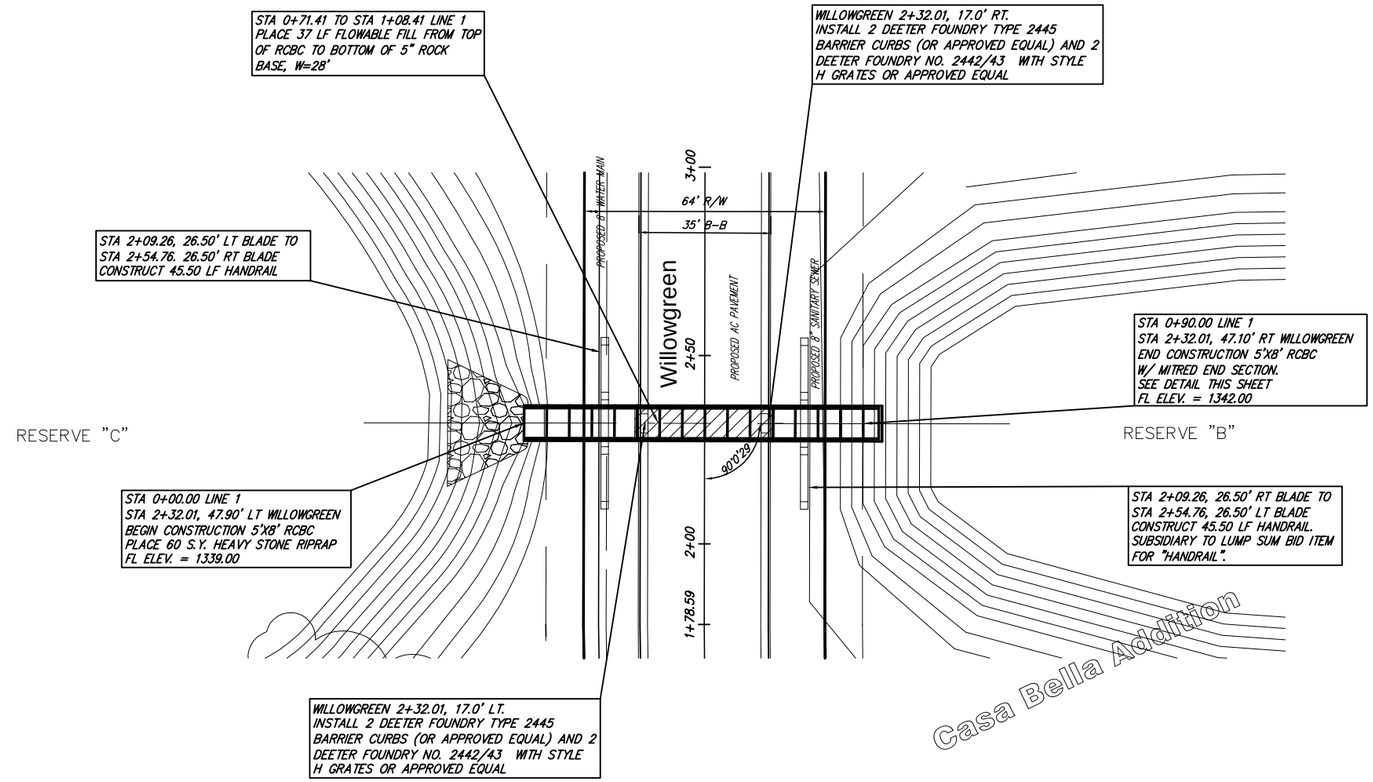

SCALE 1" = 20'
VERT. 1" = 5'

ALL WORK AND MATERIAL ON THIS SHEET SHALL BE BID UNDER 'LUMP SUM' FOR RCB CONSTRUCTION.

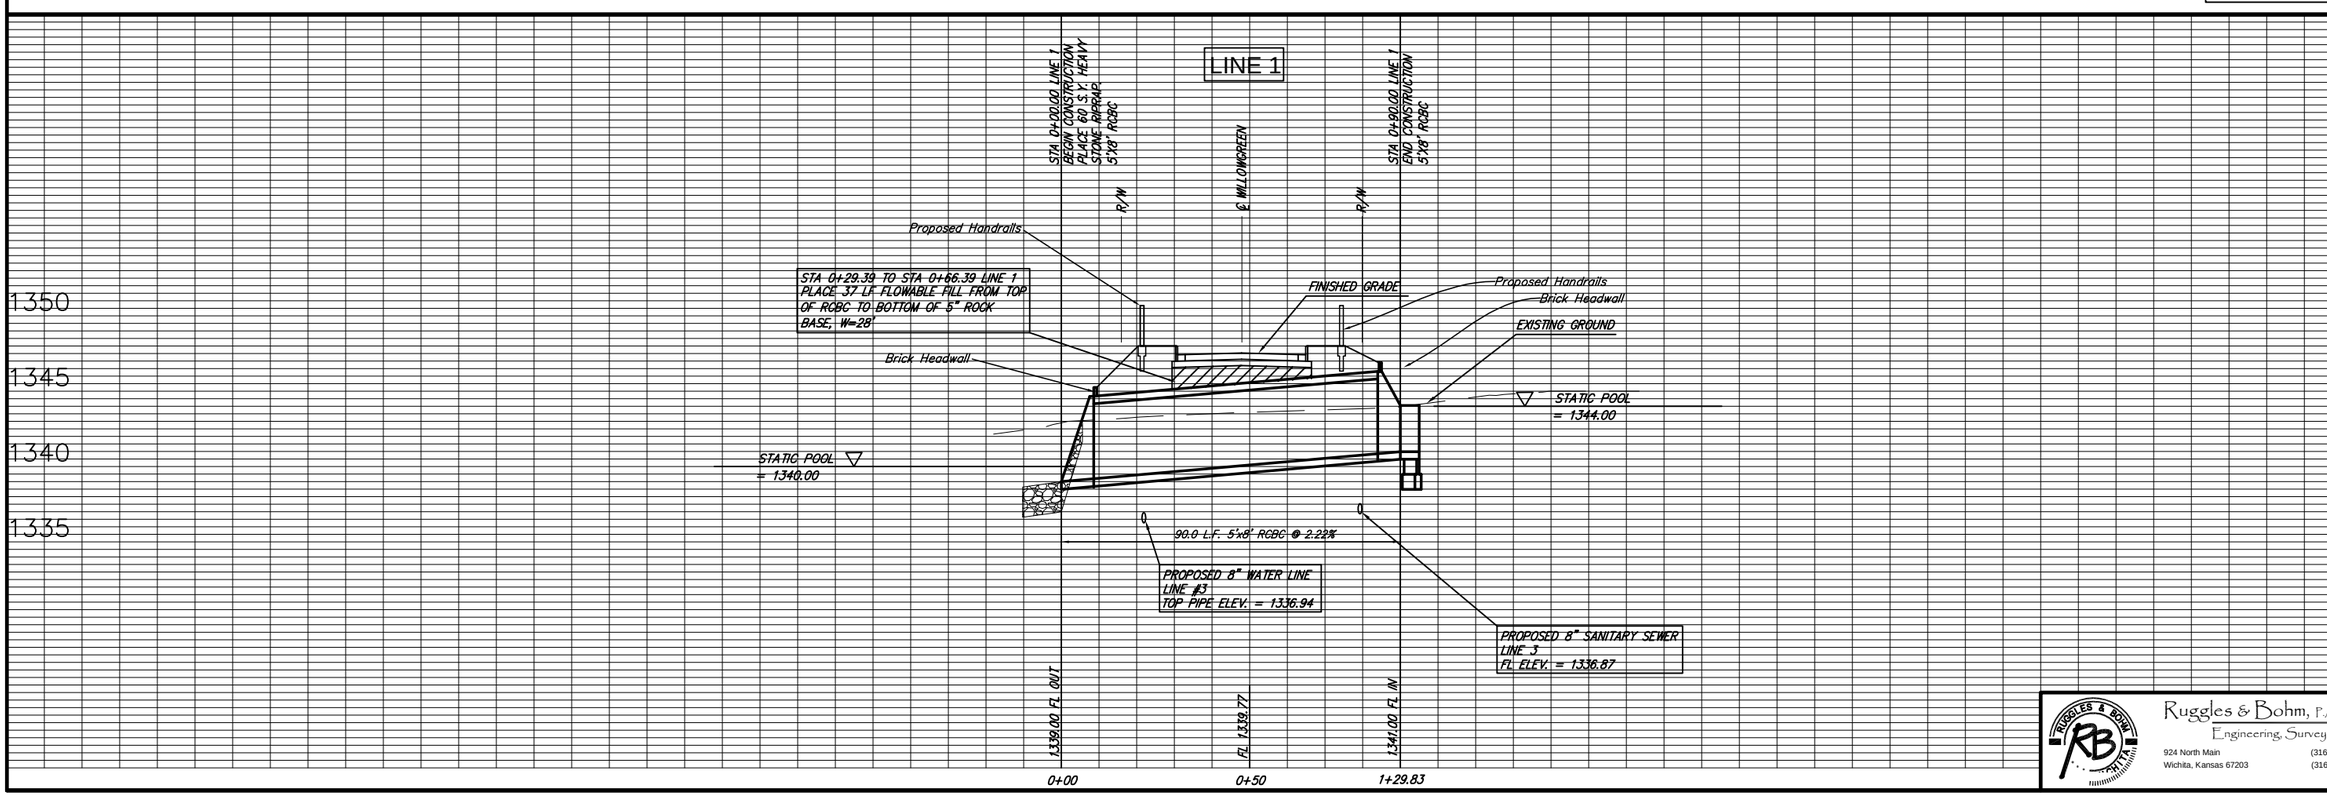

DESIGN E.JG
DRAWN MP
REVISED -
UTILITY
DATE Oct. 24, 2005
REVIEW -

PROJECT NUMBER SWD #276
DRAWING FILE SWS PLANS {RCBC P-P}

Casa Bella Addition
RCBC Plan / Profile

Ruggles & Bohm, P.A.
Engineering, Surveying, Land Planning
924 North Main
Wichita, Kansas 67203
(316) 264-8008
(316) 264-4621 fax

RB JOB 2779E
SHE 22 OF 32