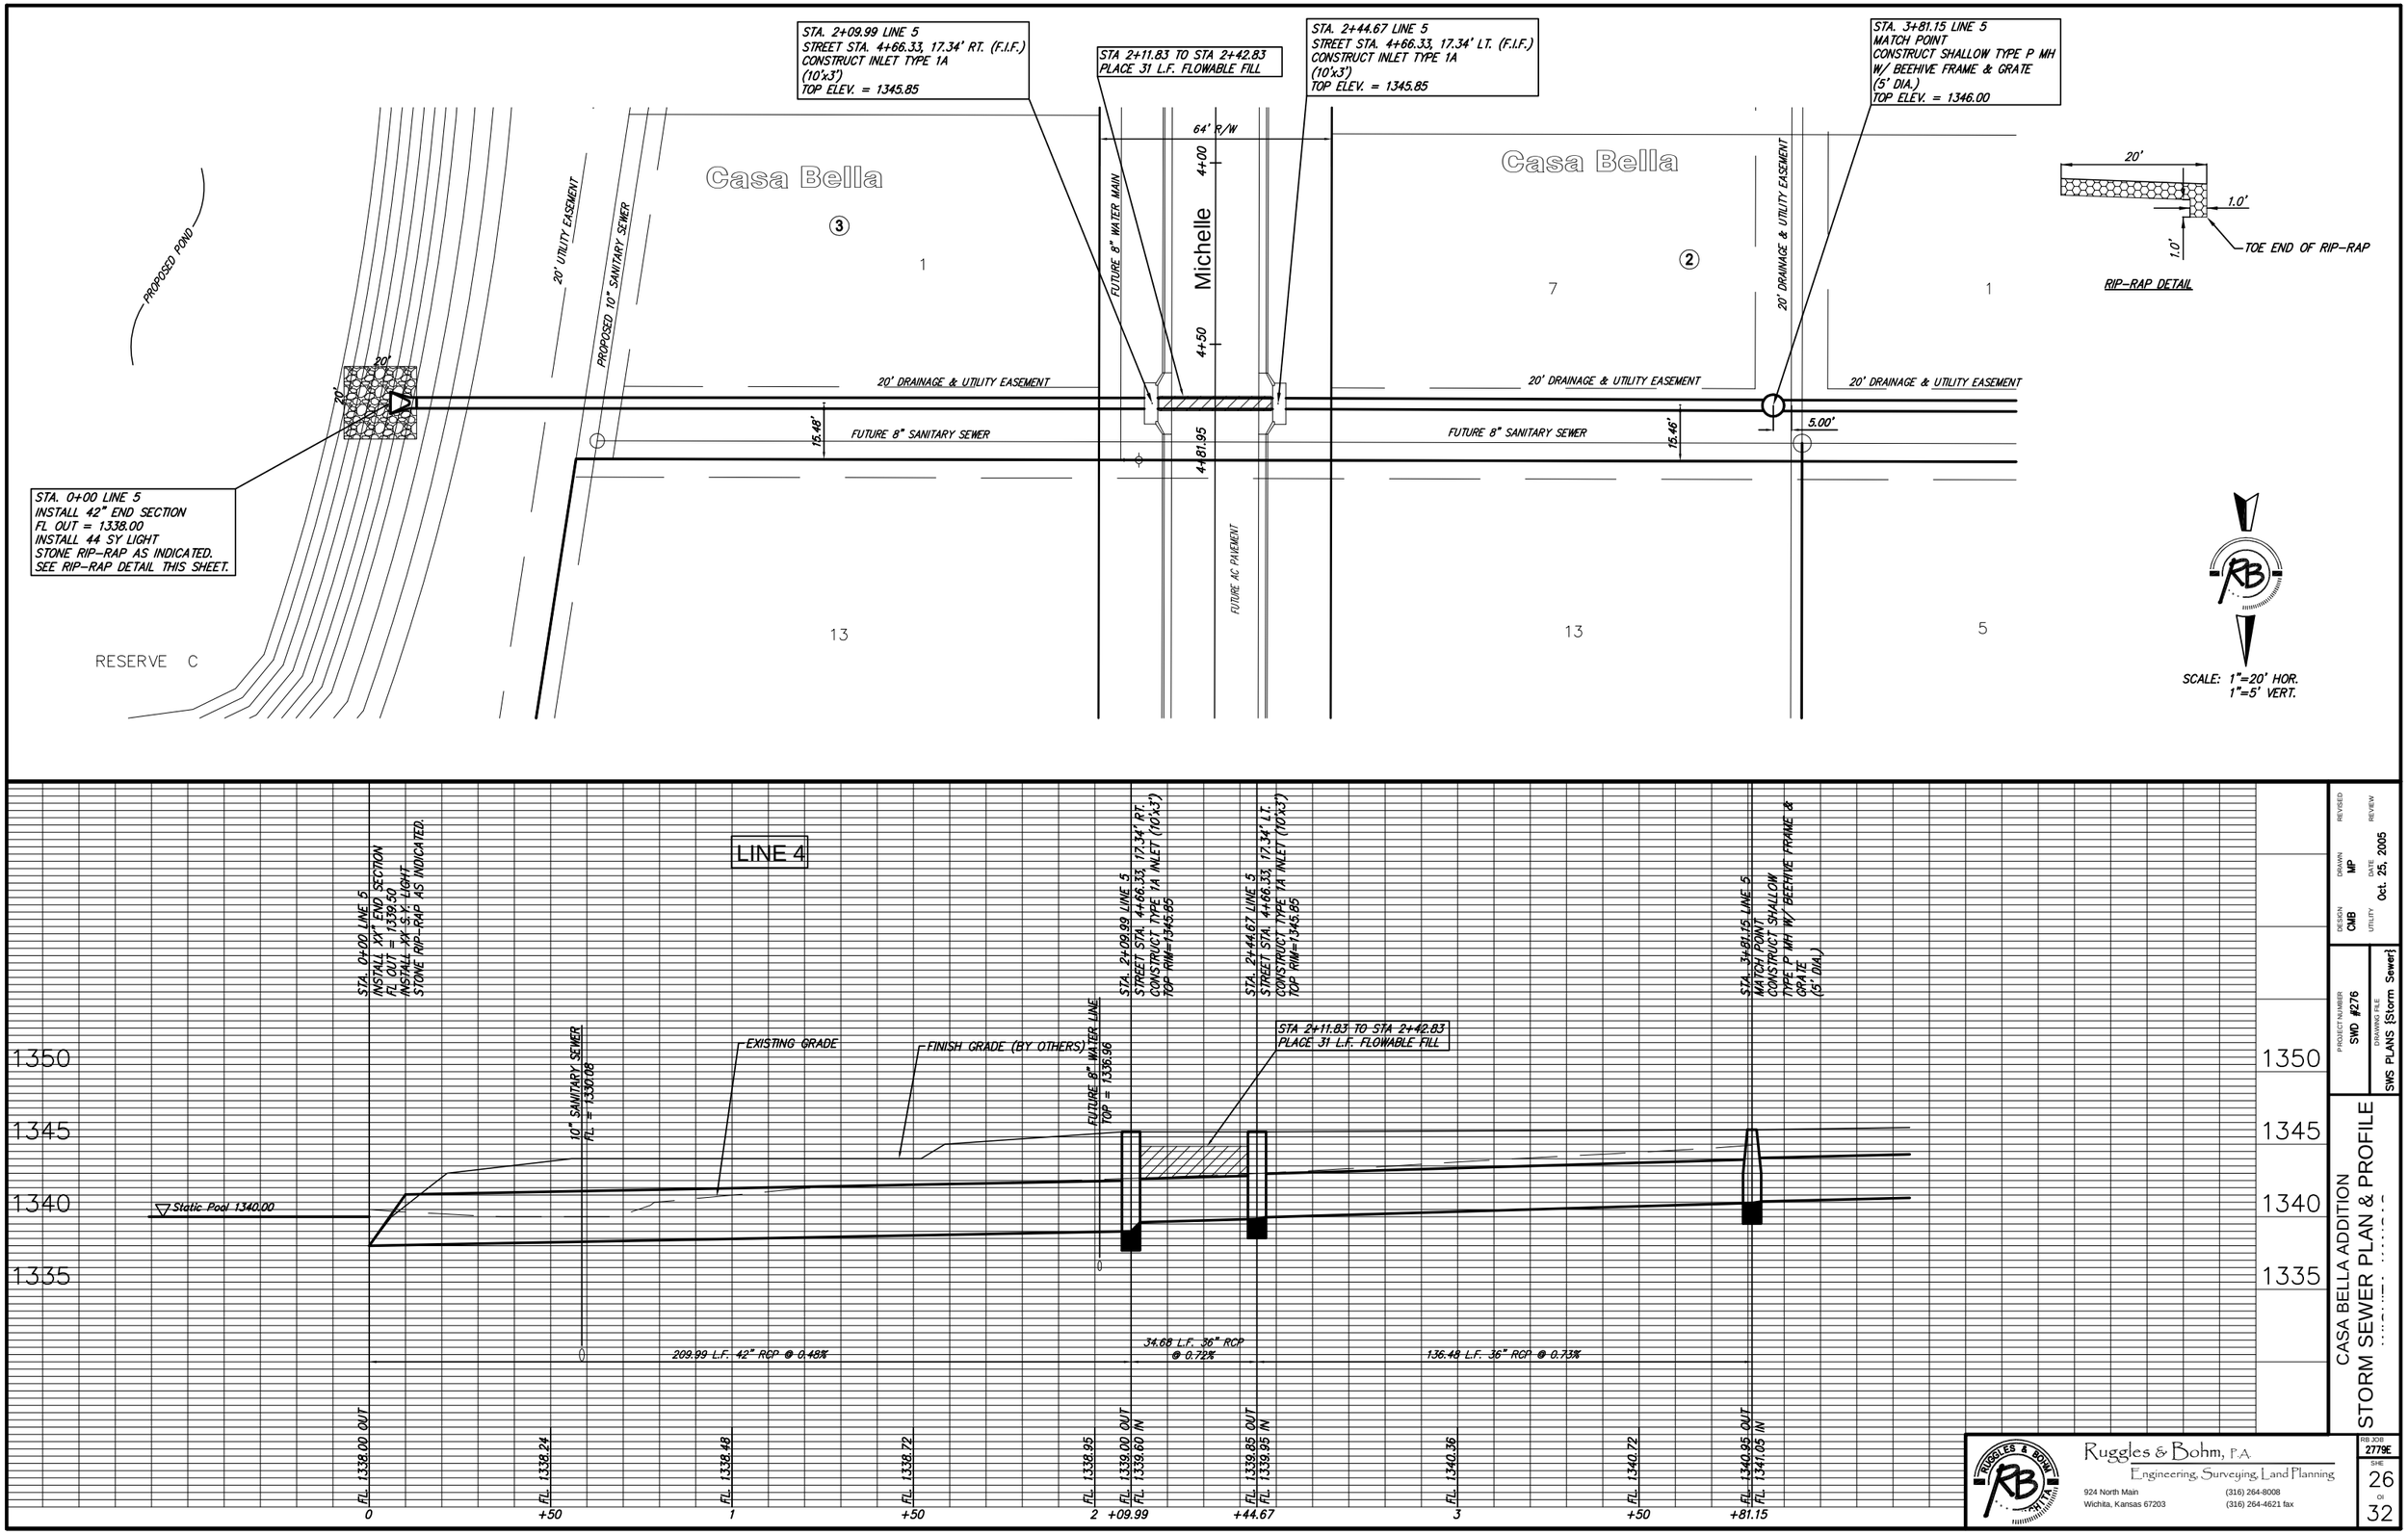

Ruggles & Bohm, P.A.
Engineering, Surveying, Land Planning
924 North Main
Wichita, Kansas 67203
(316) 264-8008
(316) 264-4621 fax

RB JOB 2779E

SHEET 26 OF 32

DESIGN CMB
DRAWN MP
DATE Oct. 25, 2005
UTILITY
REVISED
REVIEW

PROJECT NUMBER SWD #276
DRAWING FILE SWS PLANS {Storm Sewer}

CASA BELLA ADDITION
STORM SEWER PLAN & PROFILE