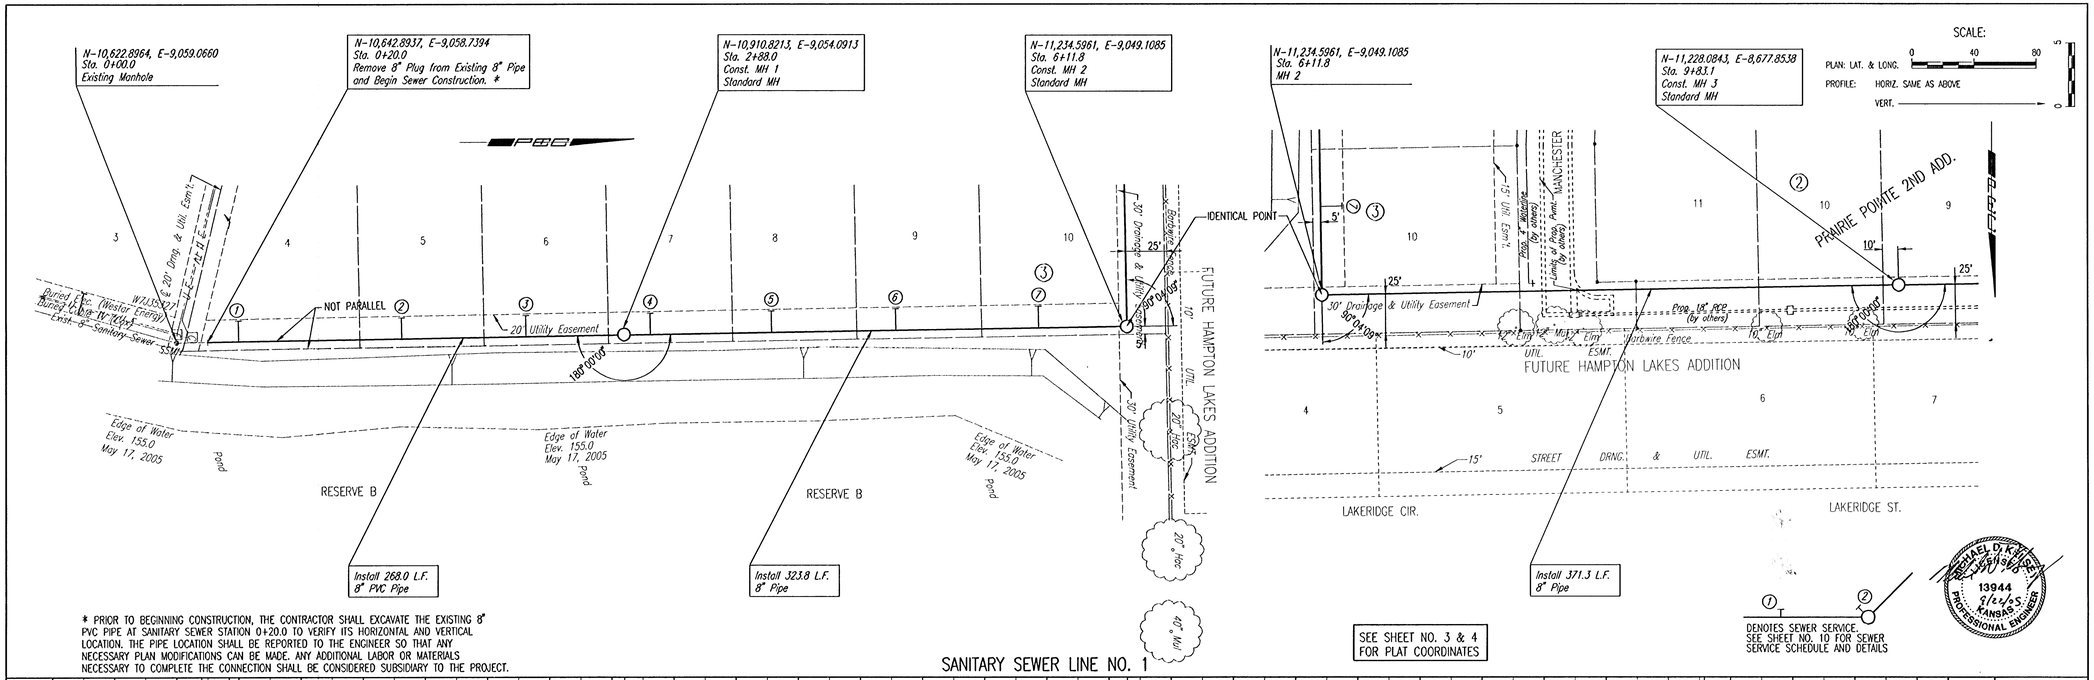

* PRIOR TO BEGINNING CONSTRUCTION, THE CONTRACTOR SHALL EXCAVATE THE EXISTING 8" PVC PIPE AT SANITARY SEWER STATION 0+20.0 TO VERIFY ITS HORIZONTAL AND VERTICAL LOCATION. THE PIPE LOCATION SHALL BE REPORTED TO THE ENGINEER SO THAT ANY NECESSARY PLAN MODIFICATIONS CAN BE MADE. ANY ADDITIONAL LABOR OR MATERIALS NECESSARY TO COMPLETE THE CONNECTION SHALL BE CONSIDERED SUBSIDIARY TO THE PROJECT.

SEE SHEET NO. 3 & 4 FOR PLAT COORDINATES

MICHAEL D. KRUSE — 13944 — 9/22/05 — KANSAS — PROFESSIONAL ENGINEER

SANITARY SEWER LINE NO. 1

PLAN — CHECKED — CHECKED — BY — DATE

PROFILE — CHECKED — CHECKED — BY — DATE

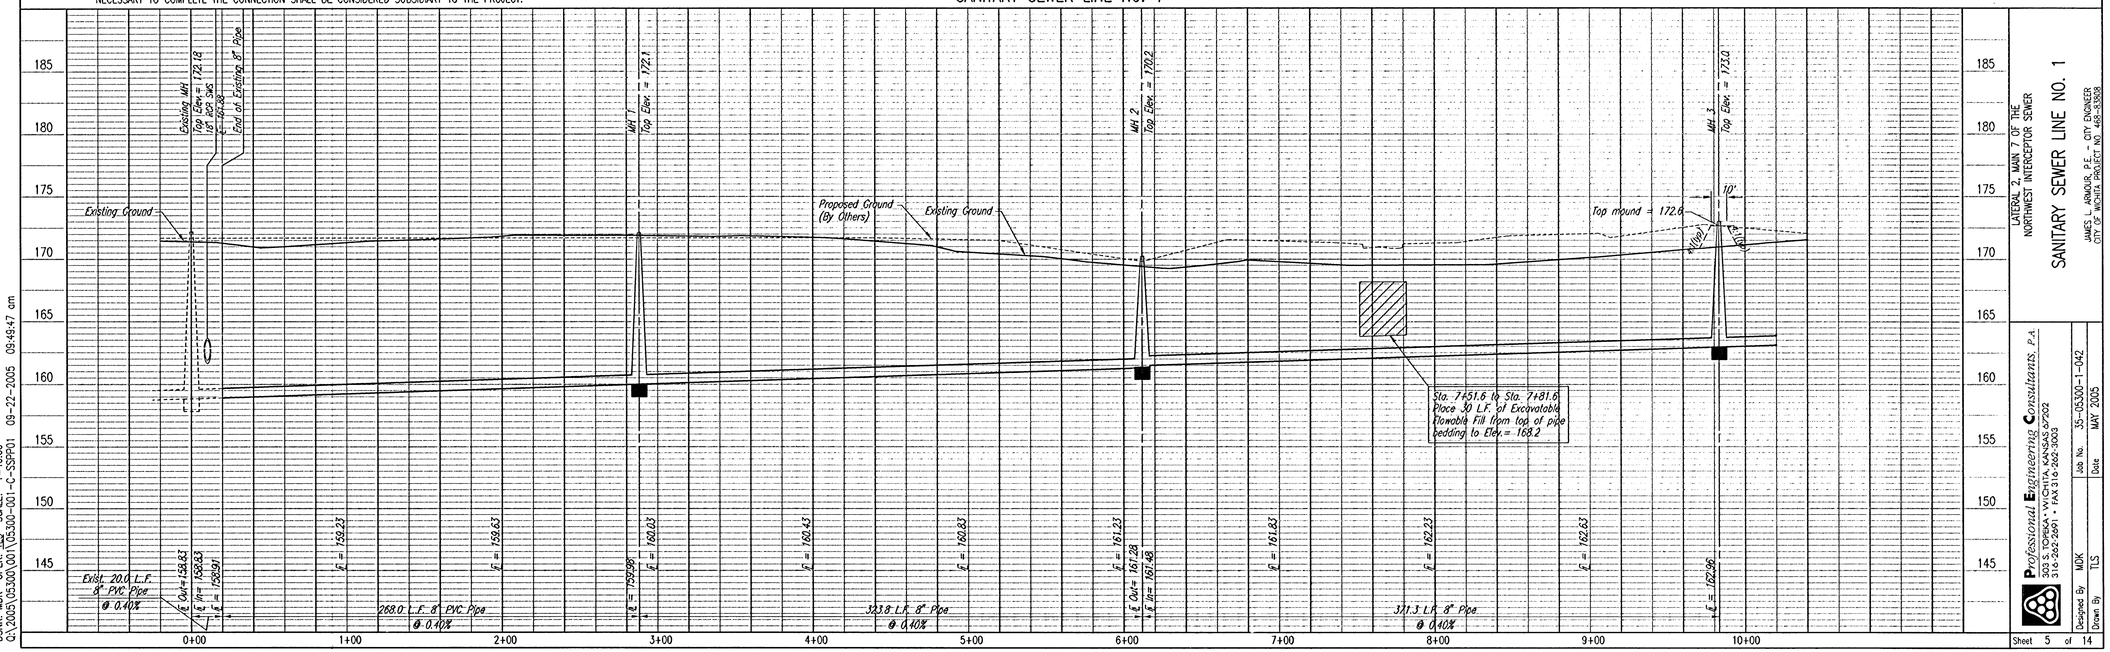

LATERAL 2, MAIN 7 OF THE NORTHWEST INTERCEPTOR SEWER

SANITARY SEWER LINE NO. 1

JAMES L. ARMOUR, P.E. – CITY ENGINEER
CITY OF WICHITA PROJECT NO. 468-83938

Professional Engineering Consultants, P.A.
303 S. TOPEKA • WICHITA, KANSAS 67202
316-262-2691 • FAX 316-262-3003

Designed By	MDK	Job No.	35-05300-1-042
Drawn By	TLS	Date	MAY 2005

DSN#: MDK OPER: TLS SCALE: 1=40.00
C:\2005\05300\001\05300-001-C-SSP01 09-22-2005 09:49:47 am