
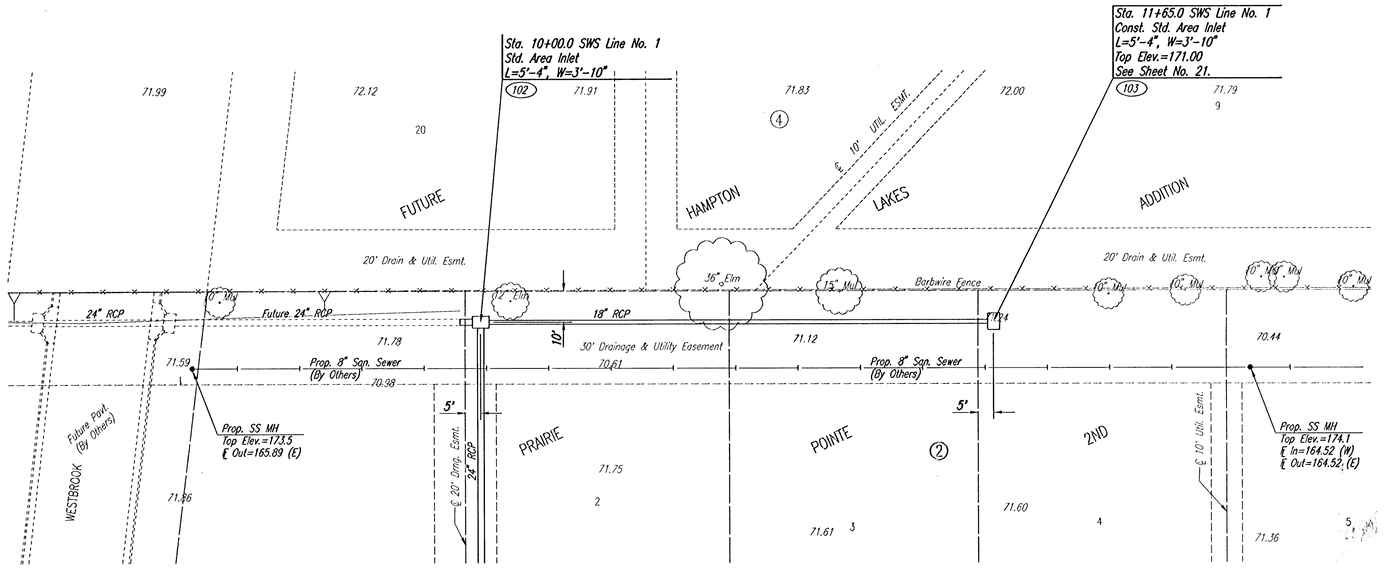


COORDINATE LIST		
POINT	NORTH	EAST
102	11,231.8581	8,037.6892
103	11,234.7518	8,202.6638

(101) = COORDINATE POINT NO.
SEE SHEET NO. 4 FOR PLAT COORDINATES

BRIAND. BOUTWELL
10869
LICENSED
PROFESSIONAL ENGINEER
2/27/05

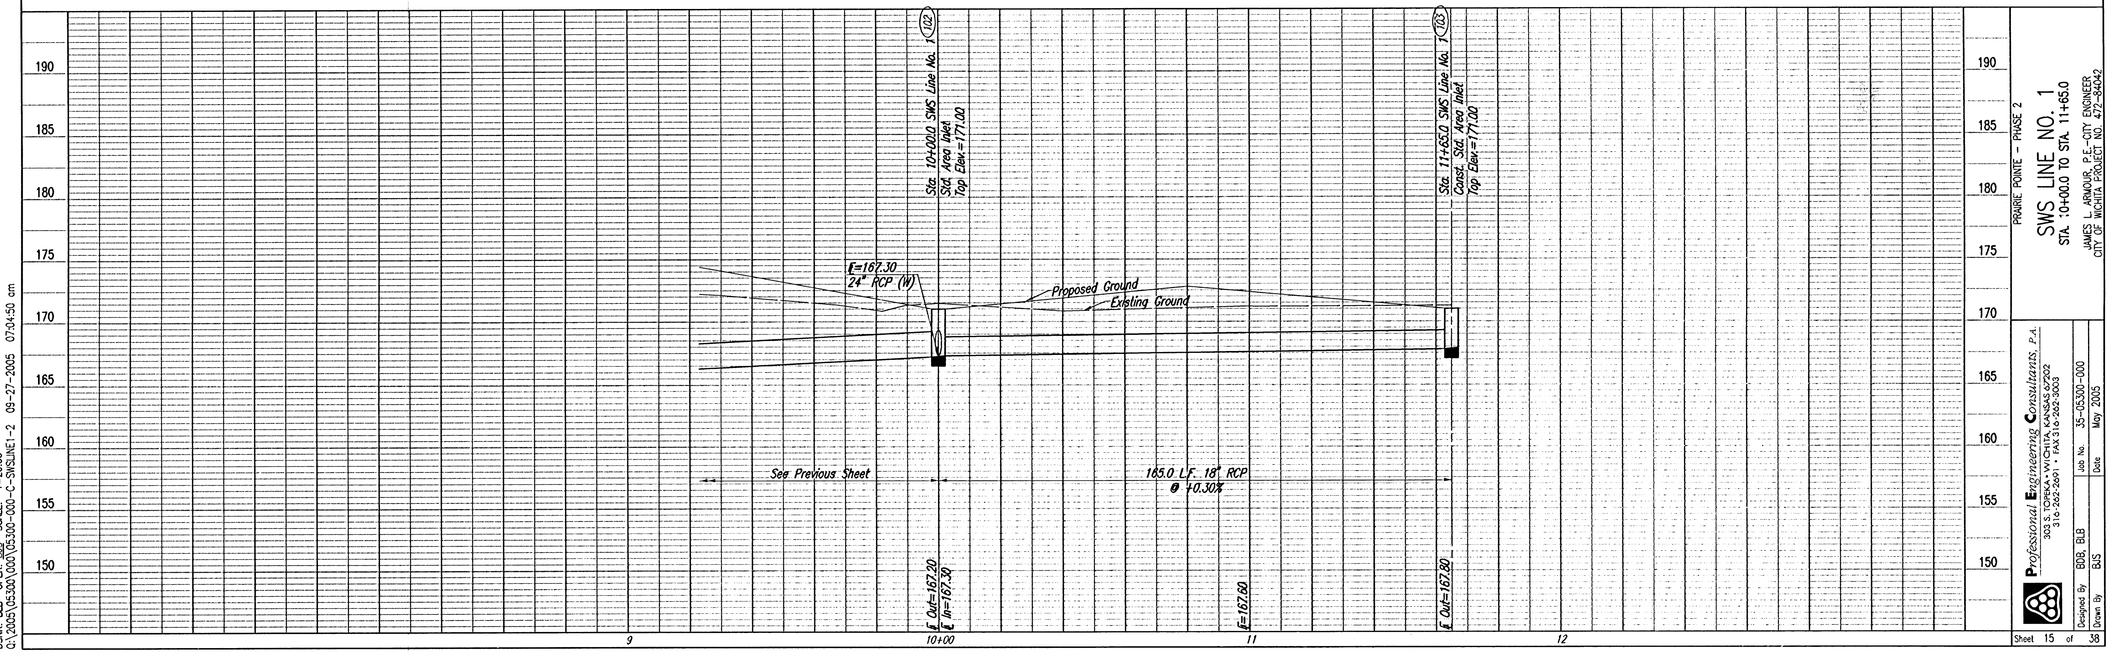

PLAN
CHECKED
CHECKED
BY
DATE

PROFILE
CHECKED
CHECKED
BY
DATE

DSNR: BJB OPER: BJS SCALE: 1=20.00
C:\2005\05300\000\05300-000-C-SWSLINE1-2 09-27-2005 07:34:50 cm

PRAIRIE POINTE - PHASE 2

SWS LINE NO. 1
STA. 10+00.0 TO STA. 11+65.0

JAMES L. ARMOUR, P.E. - CITY ENGINEER
CITY OF WICHITA PROJECT NO. 472-84042

Professional Engineering Consultants, P.A.
303 S. Topeka, Wichita, KS 67202
316-262-2691 FAX 316-262-3603

Designed By	BDB, BJB	Job No.	35-05300-000
Drawn By	BJS	Date	May 2005