PROJECT NO.	YEAR	SHEET NO.	TOTAL SHEETS
35-05300-000		34	38

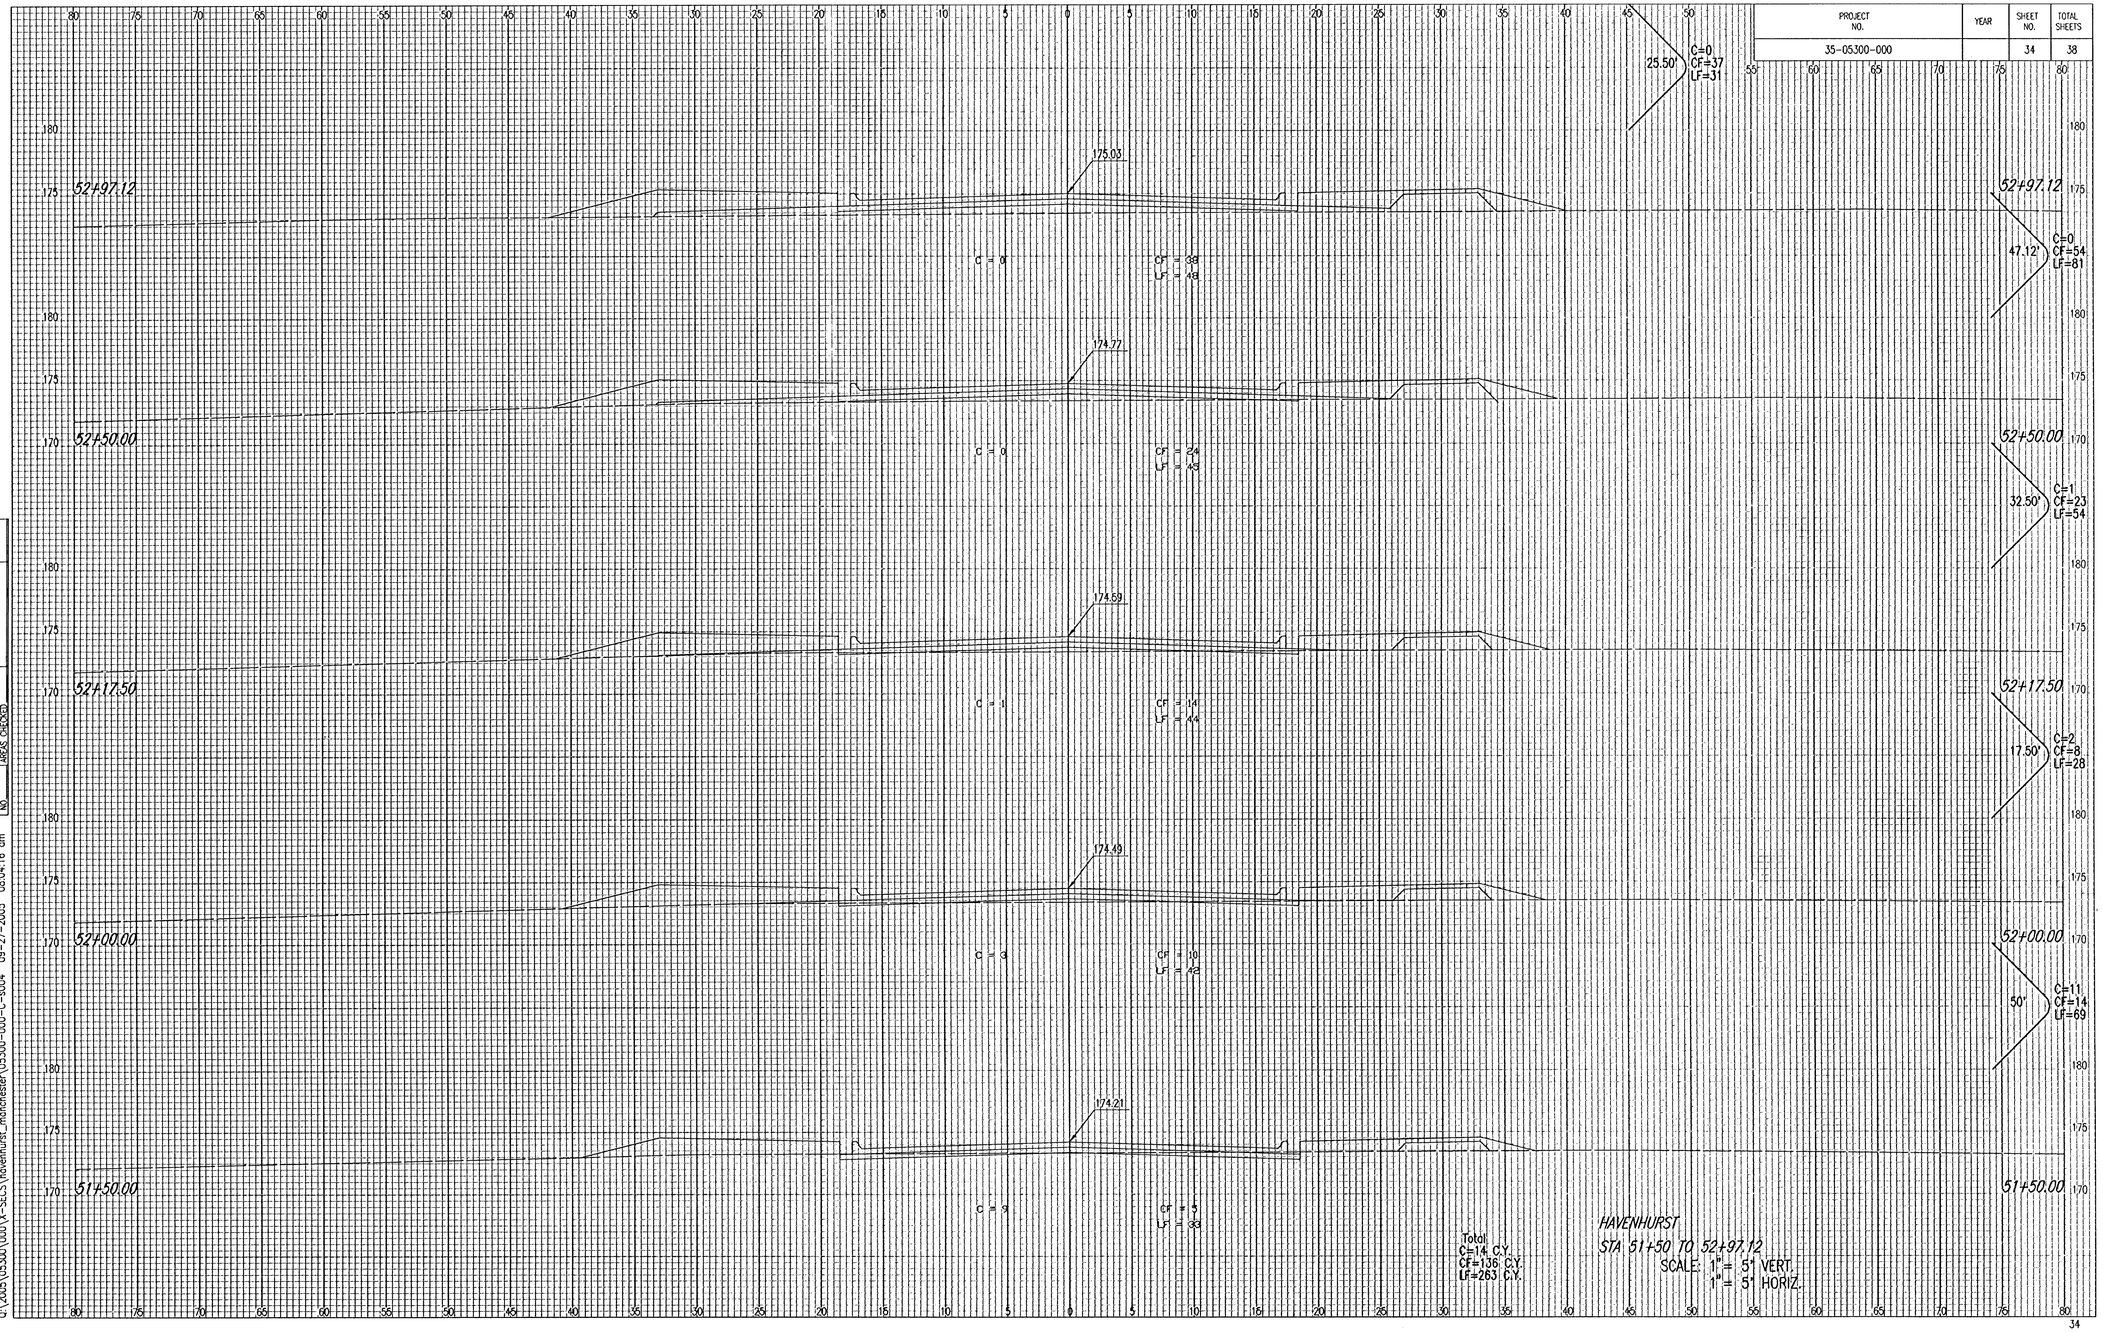

NOTE BOOK TEMPLATE
NO. AREAS
AREAS CHECKED

DSNR: BLB OPER: BJS SCALE: 1=1.00
Q:\2005\05300\000\X-SECS\havenhurst_manchester\05300-000-C-s004 09-27-2005 08:04:16 am