

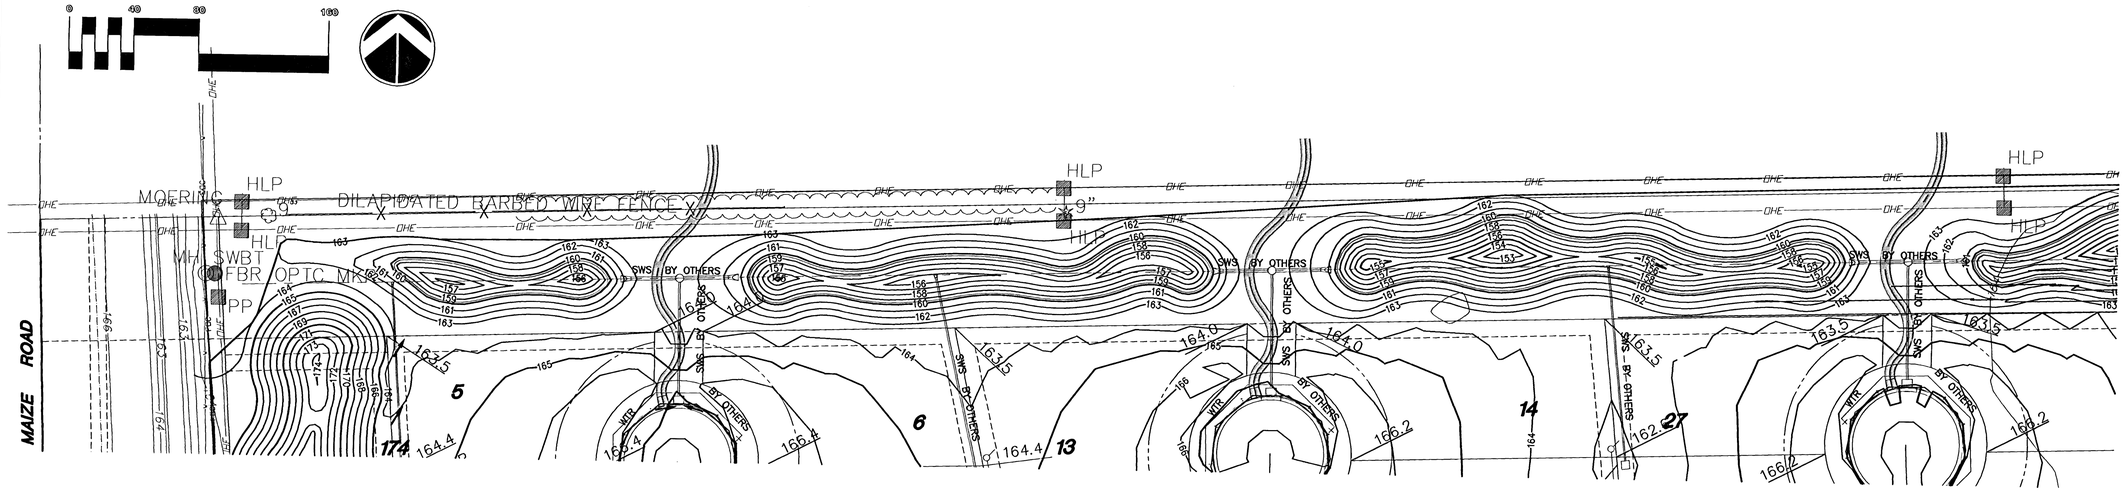


PHASE 3 - POND GRADING

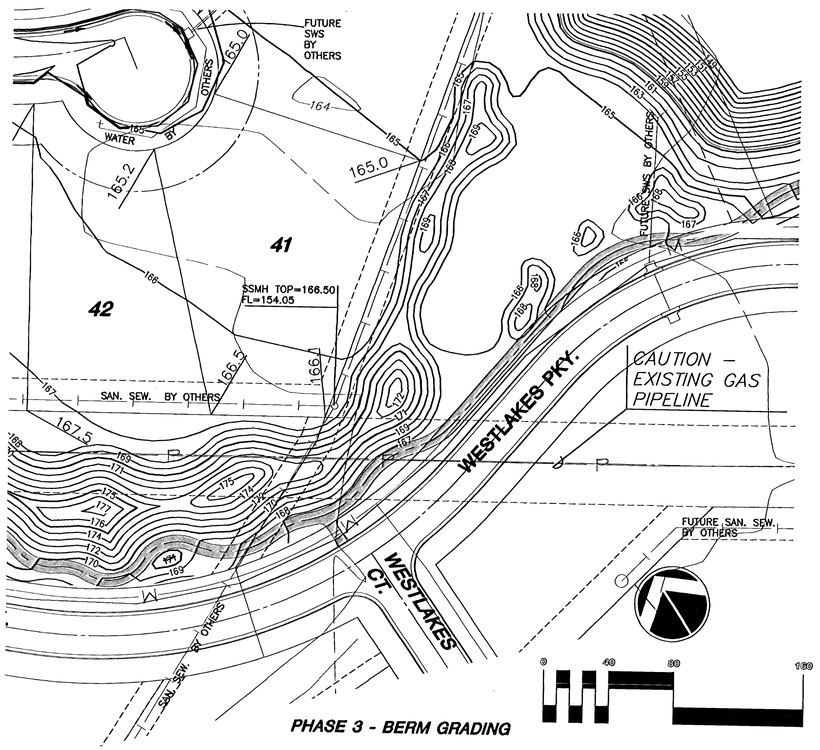

PHASE 3 - BERM GRADING

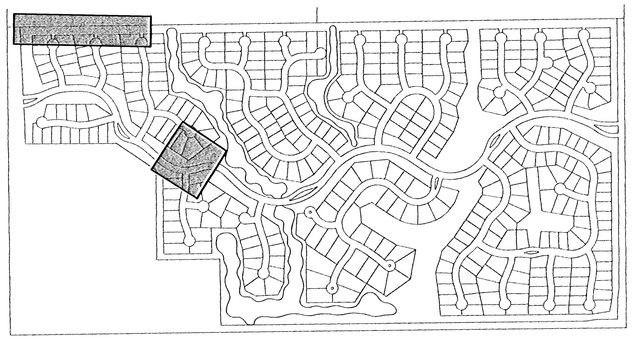

KEY

LEGEND

- WATER LINE
- SAN. SEWER LINE
- 1355 – EXIST. CONTOURS
- 1355 – PROP. CONTOURS
- LIMITS OF GRADING

MKEC ENGINEERING CONSULTANTS
411 N. WEBB ROAD
WICHITA, KS. 67206
316 - 684 - 9600

FOX RIDGE ADDITION
PROJECT NAME

PHASE 3 - BERM & POND GRADING
SHEET TITLE

SRS/DG	DM	GJA
DESIGN BY:	DRAWN BY:	CHECKED BY:
MAY 2004	BM_GRD_3	9 / 16
DATE	JOB NO.	SHEET/OF

G:\CIVIL\99118\dwg\Grad\Ph-3\BERM\BM_GRD_3.dwg