


FOX RIDGE ADDITION
PHASE 3 GRADING
STORM WATER SEWER PLANS
LINES 1 & 2

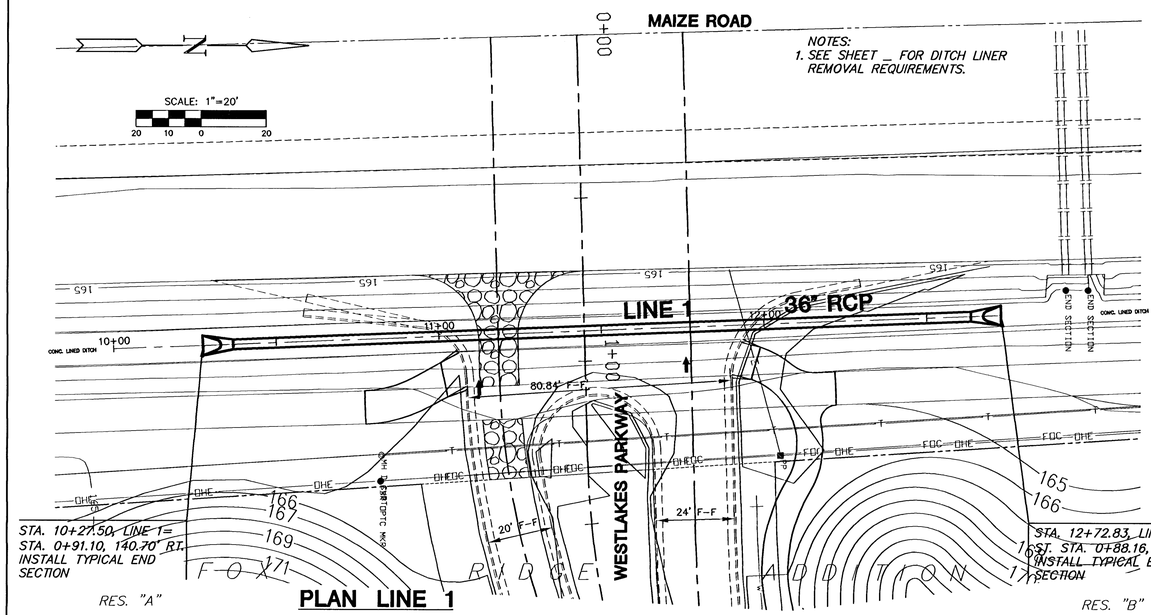

NOTE: FILTER FABRIC SHALL BE TREVIRA SPUNBOUND #1120 OR APPROVED EQUAL.

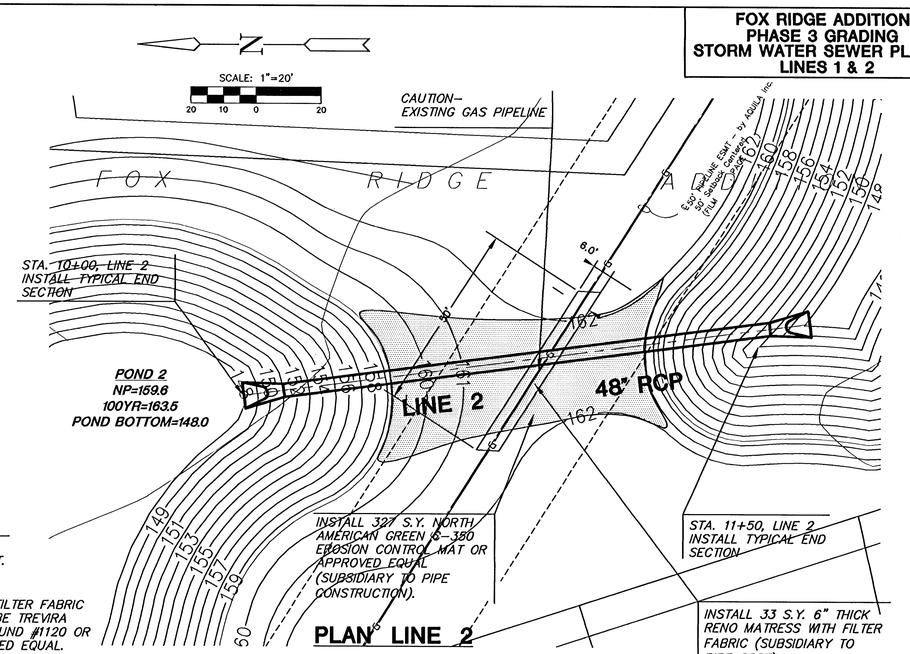

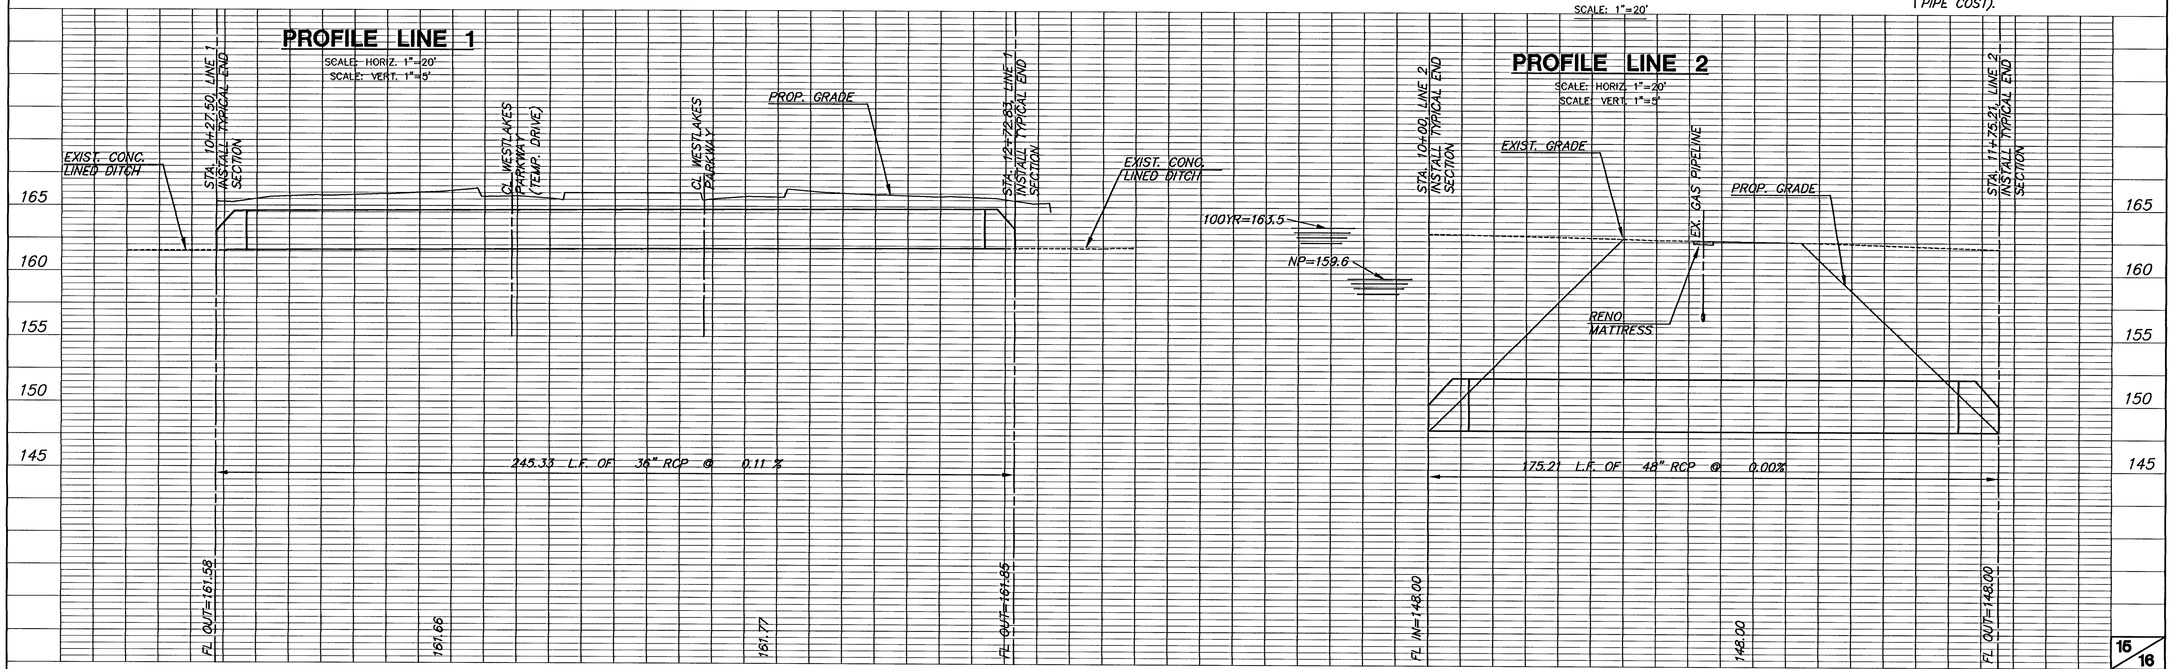

G:\CIVIL\99118\dwg\Grad\Ph-3\99118DA.dwg