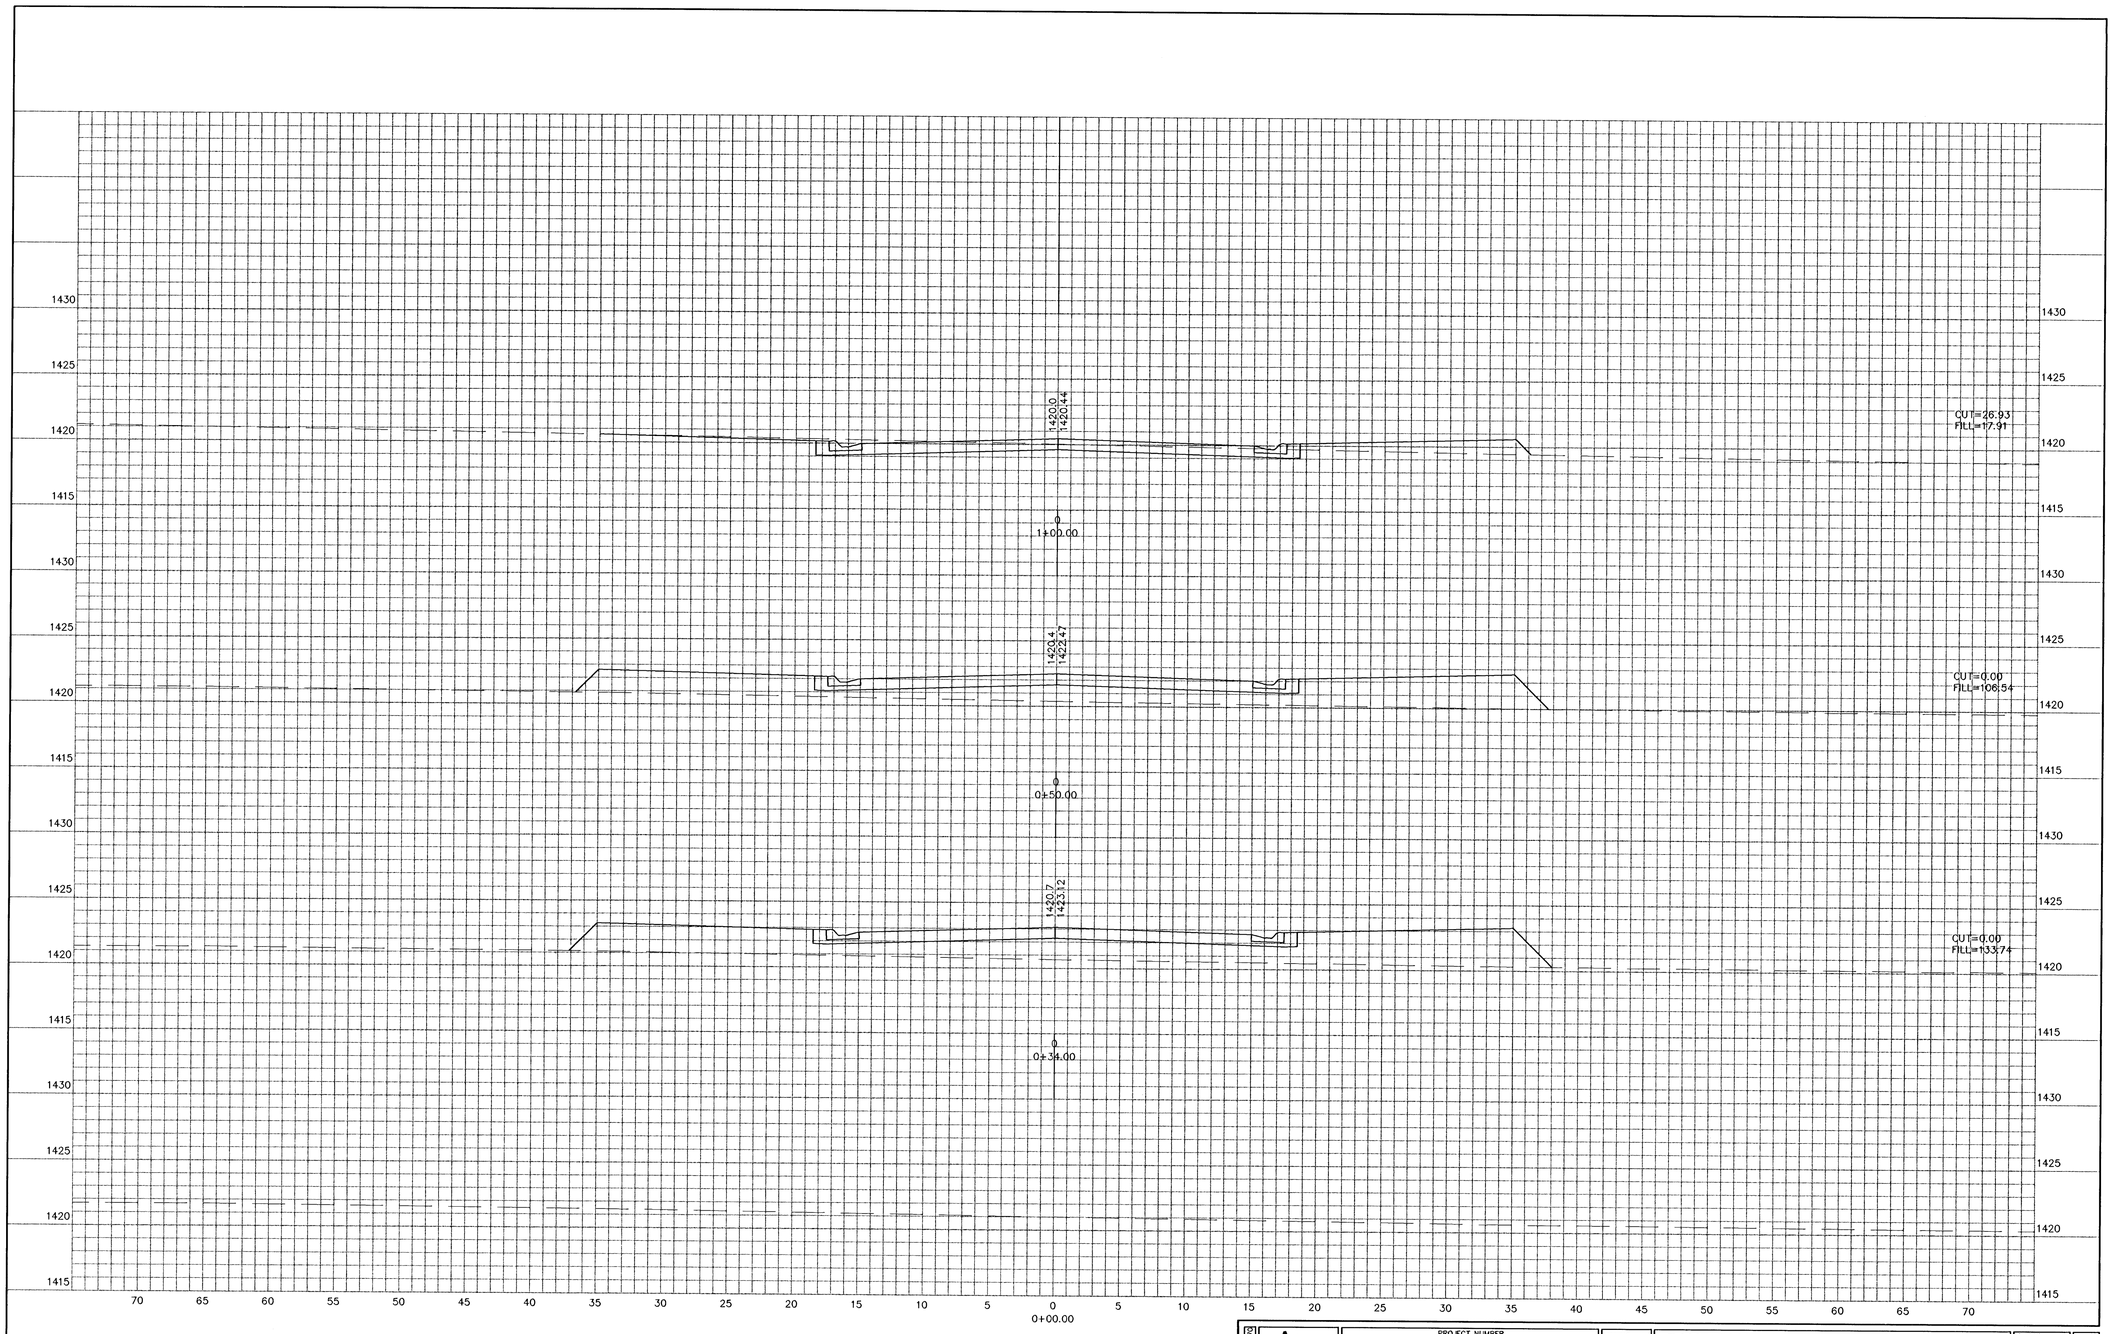



316/265-2082

PROJECT NUMBER 472-84027 | AM NO. 02153-05

DESIGN CY | DRAWN SS | FILE x-section | DATE 12/23/04 | SCALE 1"=5'

SAND PLUM ADDITION ADDITION-PAVING

**PLUMTHICKET**

WICHITA, KANSAS

SHEET 30 OF 35

REVISED

I:\21\02153\02153-05\21-31_x-section.dwg Wed Jan 05 08:16:59 2005 Steve Schmidt-Poe & Associates of Kansas, Inc.