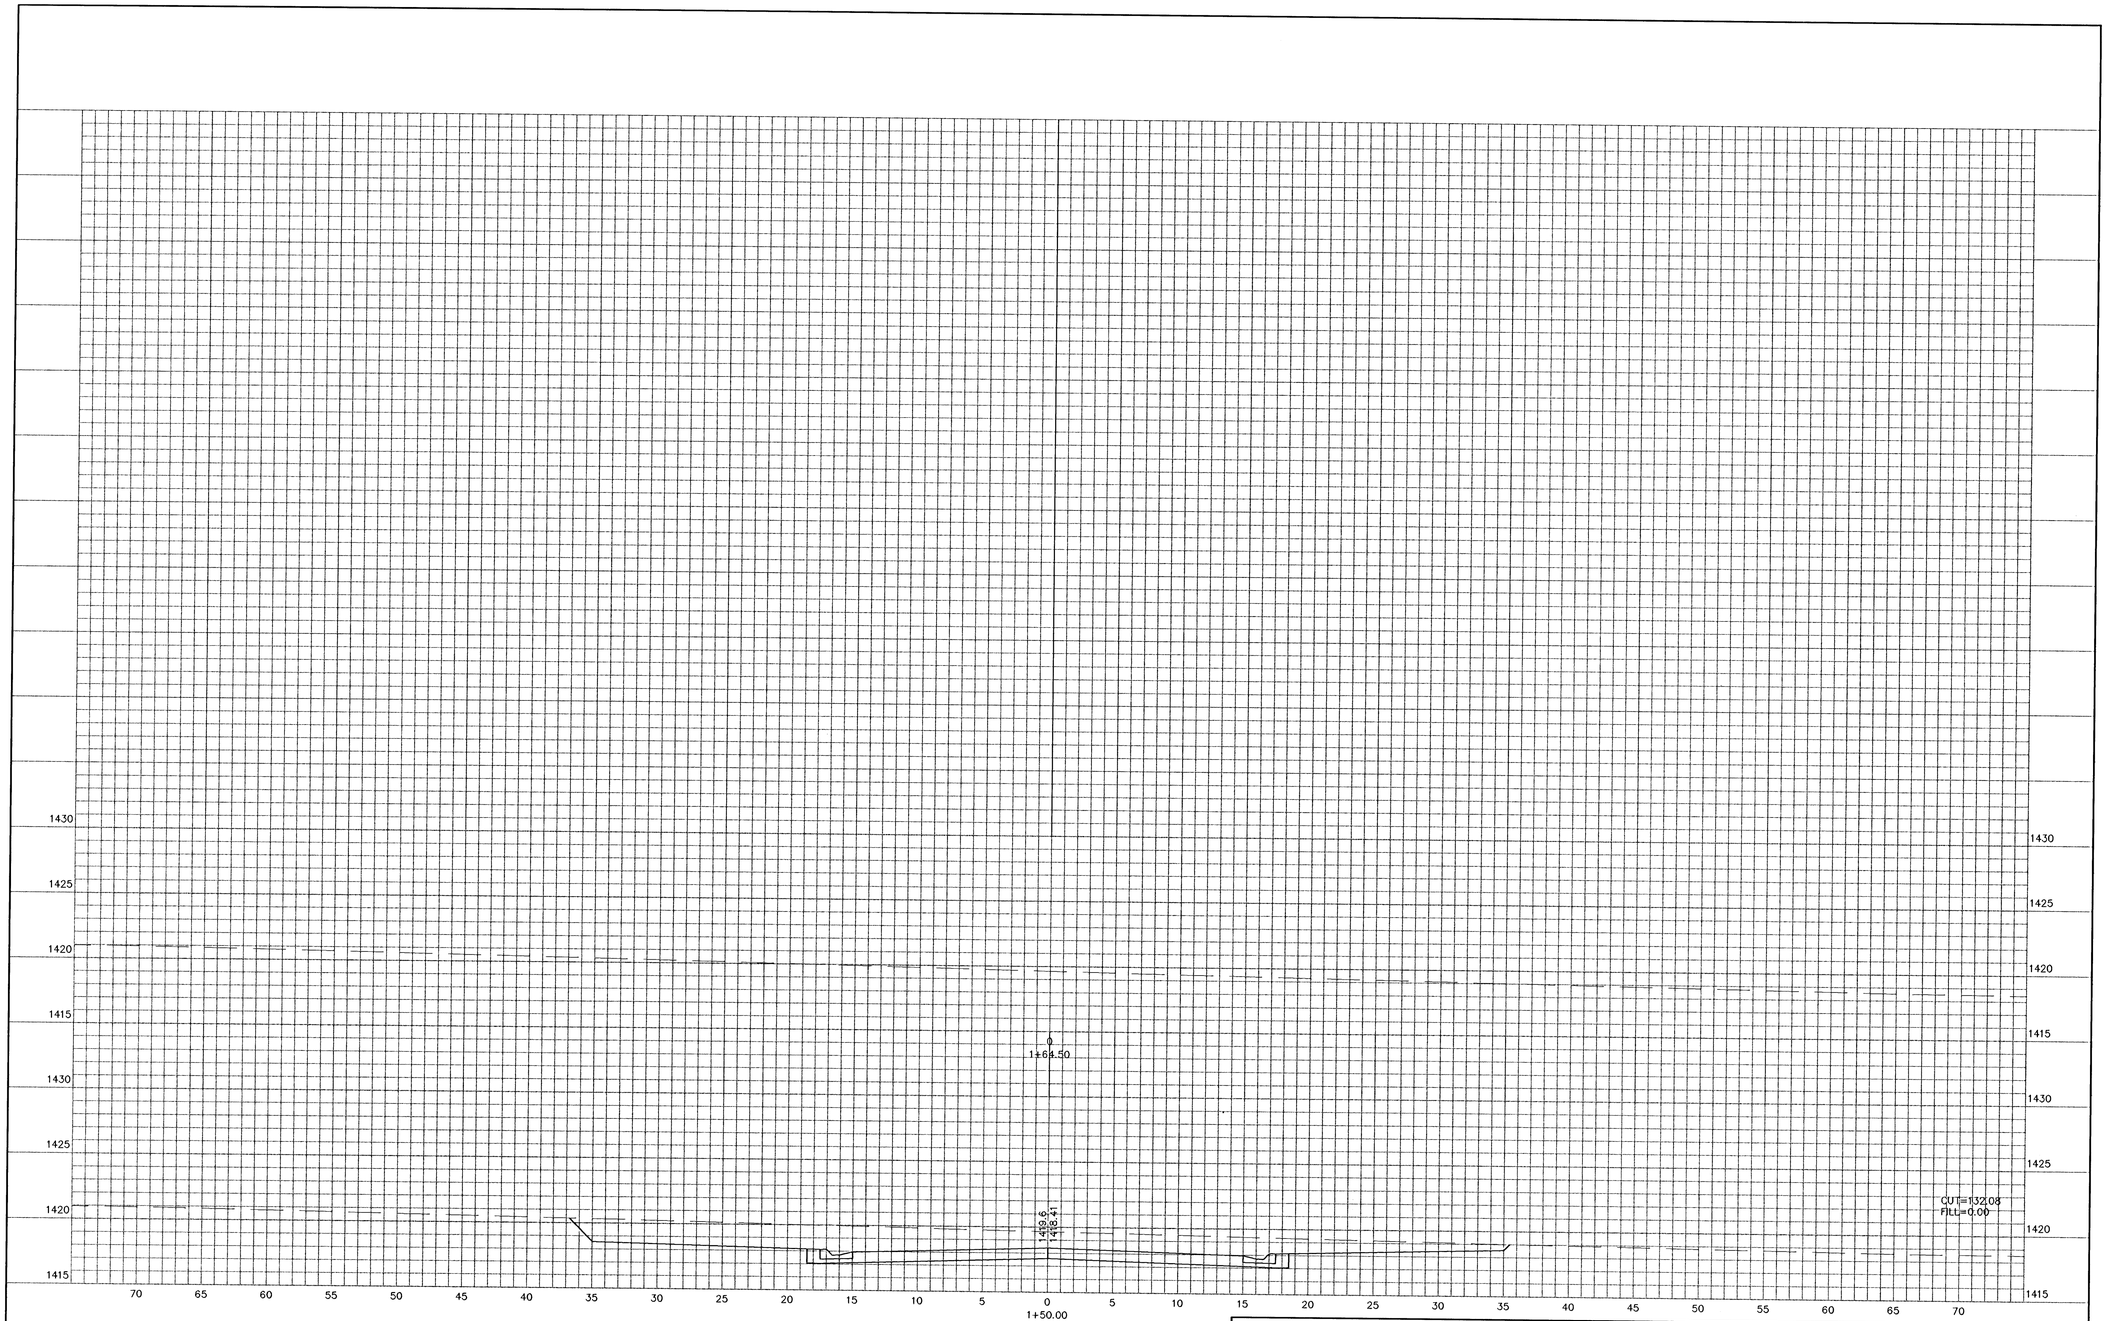

SM/DS-20070	PROJECT NUMBER 472-84027				AM NO. 02153-05	SAND PLUM ADDITION ADDITION-PAVING
	DESIGN CY	DRAWN SS	FILE x-section	DATE 12/23/04	SCALE 1"=5'	**PLUMTHICKET** WICHITA, KANSAS

SHEET **31** OF **35**

REVISED

21\02153\02153-05\21-31_x-section.dwg Wed Jan 05 08:16:59 2005 Steve Schmidt-Peg & Associates of Kansas, Inc.