
M 1421.6 =Match Existing Grade

1421.6 =Proposed Grade

G=21.6 =Proposed Garage Floor

(V.O.) = View Out

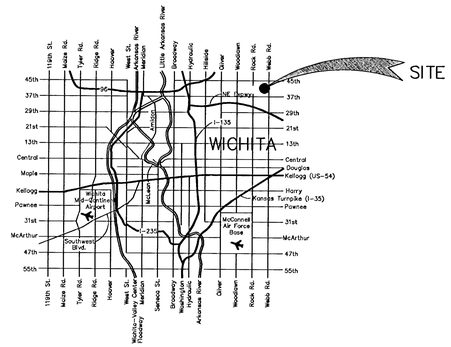

VICINITY MAP

SCALE

50 0 50 100

NE COR., NE 1/4 SEC.29, T26S, R2E

24" RCP

1323.71

60' R.O.W.

CITIES GAS SERVICE CO. 15' PIPELINE EASEMENT IN BK 2521, PAGE 064

15" RCP

WEBB ROAD

NOTE(ASSUMED BASIS OF BEARING) 2,635.01'

Complete Access Control

1412

43RD ST.


1,116.25'

981.02'

18" RCP

SE COR., NE 1/4 SEC.29, T26S, R2E

REVISED-01/03/05

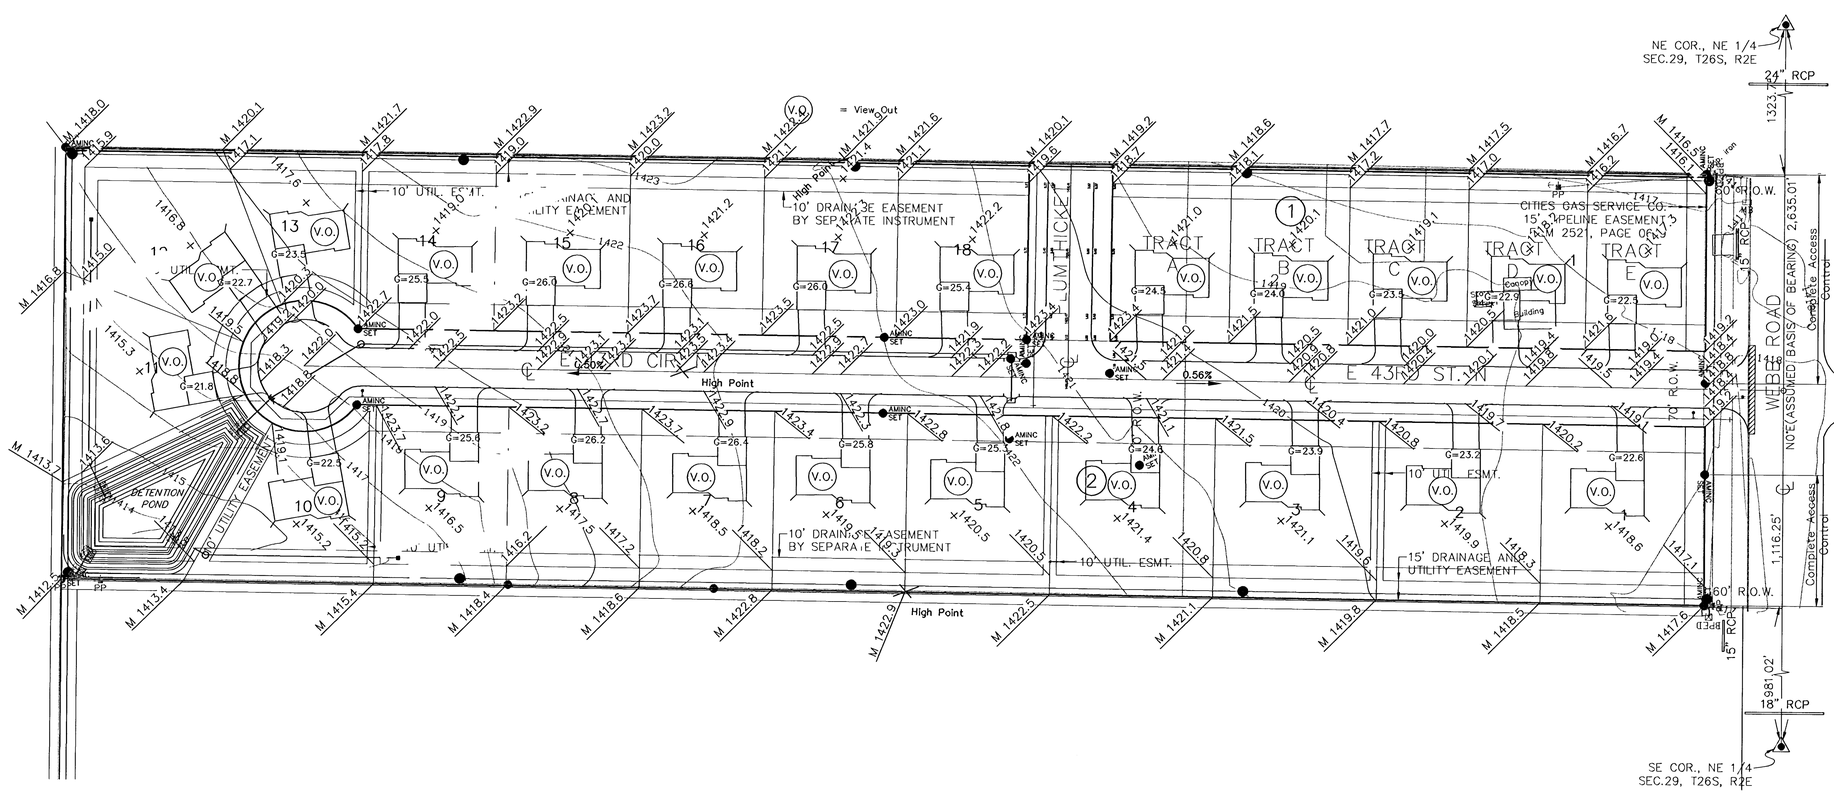

©Tim Schmidt, Inc. 316/265-2800

PROJECT NUMBER	AM NO.	SAND PLUM ADDITION	SHEET
472-84027	02153-05	**LOT GRADING**	33
DESIGN TA · DRAWN SS · FILE 33_lot_grad · DATE 01/04/05 · SCALE Graphic		WICHITA, KANSAS	OF 35 · REVISED

I:\2\02153\02153-05\33_lot_grad.dwg Wed Jan 05 11:14:08 2005 Steve Schmidt-Poe & Associates of Kansas, Inc.