


6+75

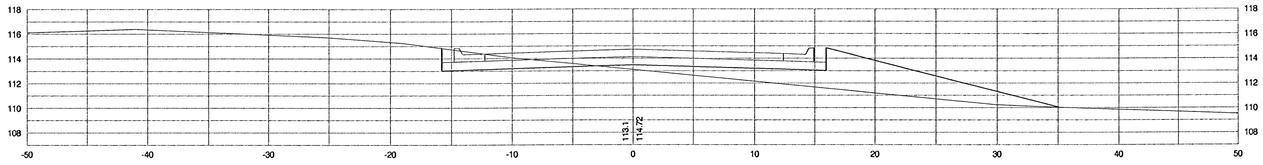


6+50

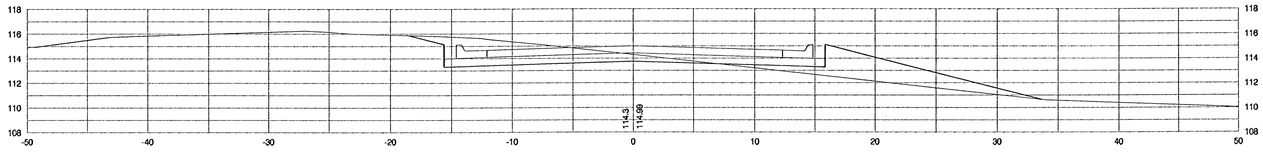


6+25

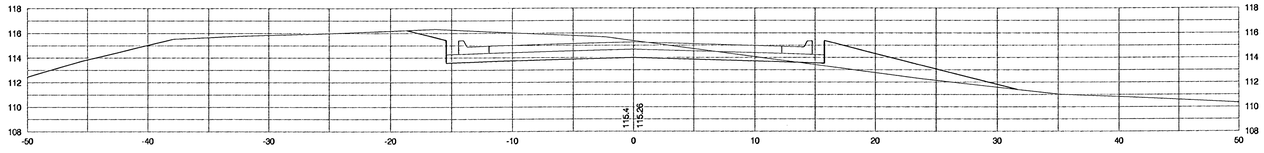


6+00

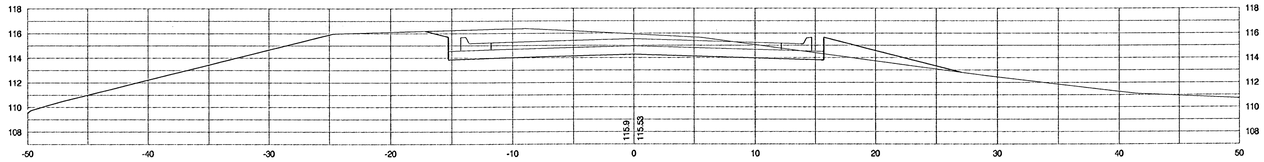


5+75

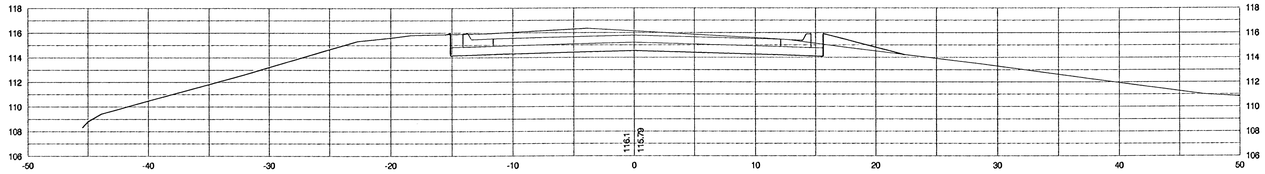

5+50

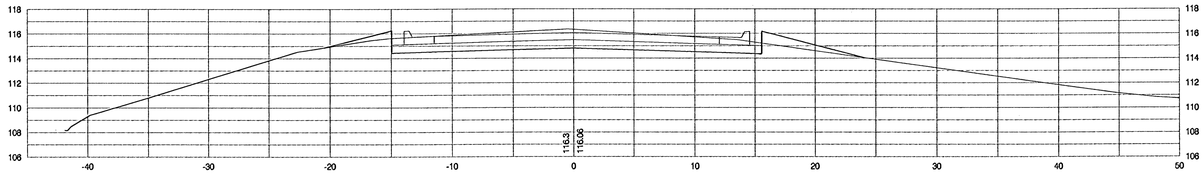

5+22.48

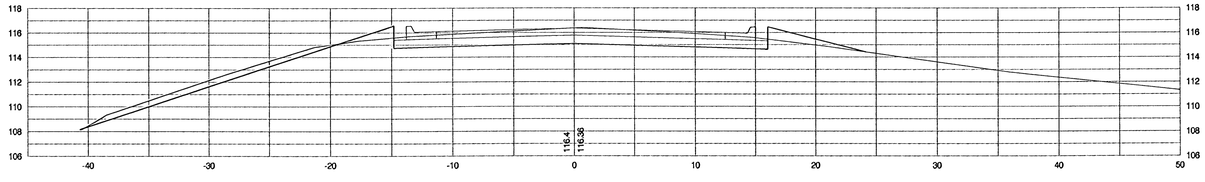

STACKMAN CROSS SECTIONS

NIMS STREET ROUNDABOUT @ STACKMAN DRIVE

SCALE: 1" = 5'-0"

wdm architects


Wilson Darnell Mann P.A.
105 N. Washington Wichita, Kansas 67202
ph 316.262.4700 fx 316.262.0002

BAUGHMAN COMPANY P. A.
ENGINEERING, SURVEYING, & PLANNING
316-262-7271 * 353 BELLE * WICHITA, KANSAS 67211

JEROLD F. BRADLEY JR. LICENSED 15076 KANSAS PROFESSIONAL ENGINEER

NIMS ROUNDABOUT
Central Riverside Park
Wichita, Kansas

KEY PLAN

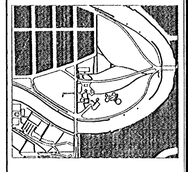

CENTRAL RIVERSIDE PARK

PRINTS ISSUED
August 20, 2002

Baughman No. 00-08-E798
drawn: STAFF
checked: STAFF

STACKMAN DRIVE CROSS SECTIONS — 2

SECTION THREE
19 of 22

© copyright 2002 Wilson Darnell Mann P.A.

Engl\Riverside\Sonny\Dwgl\Cross Sections.dwg