

BENCHMARK:
R.R. SPIKE IN HLP, 150' E. & 30' S. OF THE S.W. COR., S.E. 1/4, SEC. 12-26-1W.
ELEV. = 1338.98 M.S.L.
ELEV. = 151.58 City Datum

"O" IN OPEN, TOP FLANGE OF FIRE HYDRANT AT THE S.W. CORNER OF 61ST. ST. N. & MERIDIAN AVE.
ELEV. = 1339.16 M.S.L.
ELEV. = 151.76 City Datum

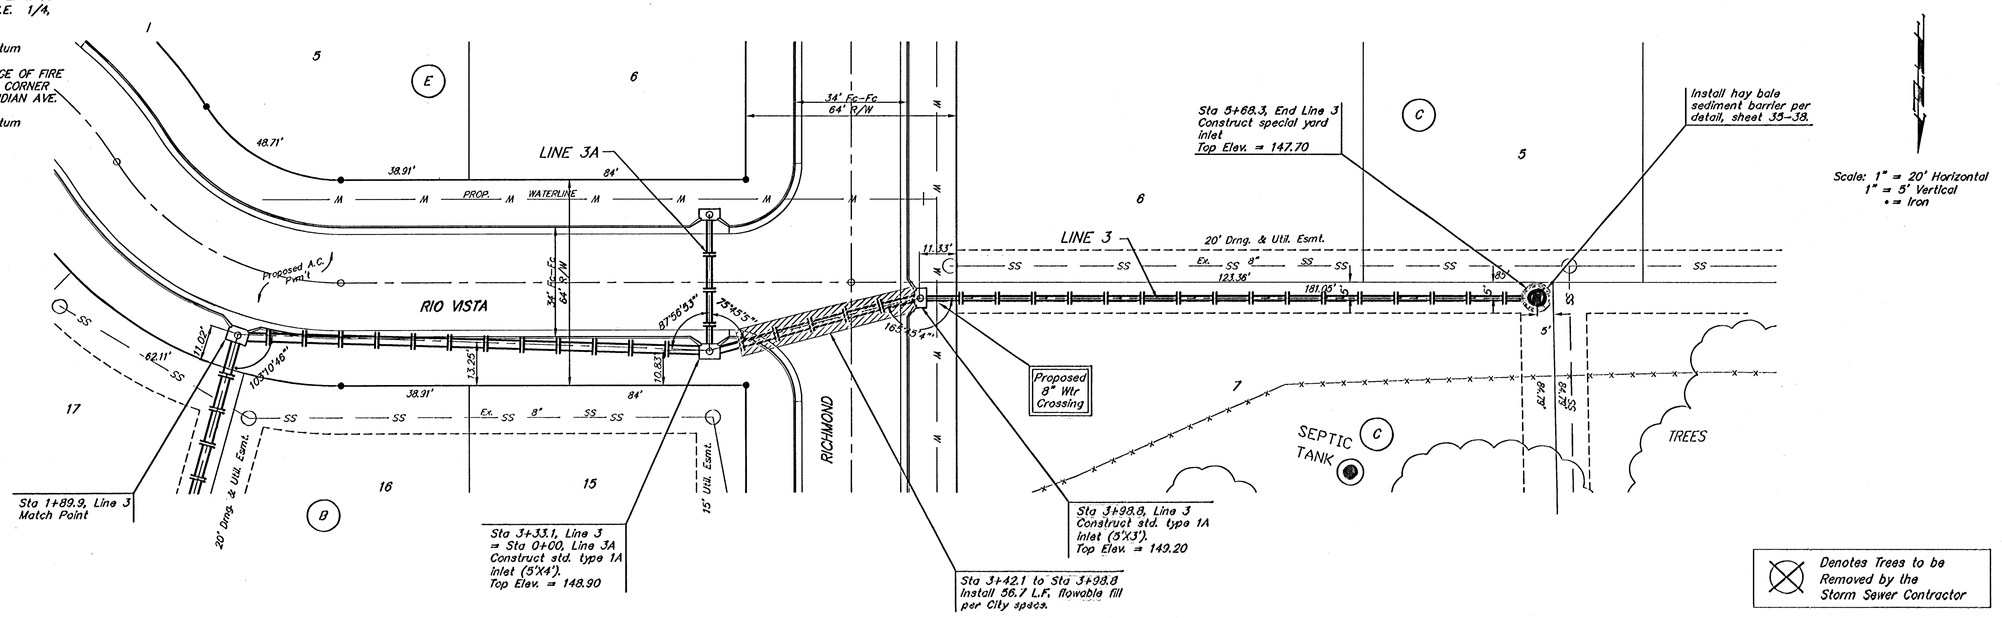

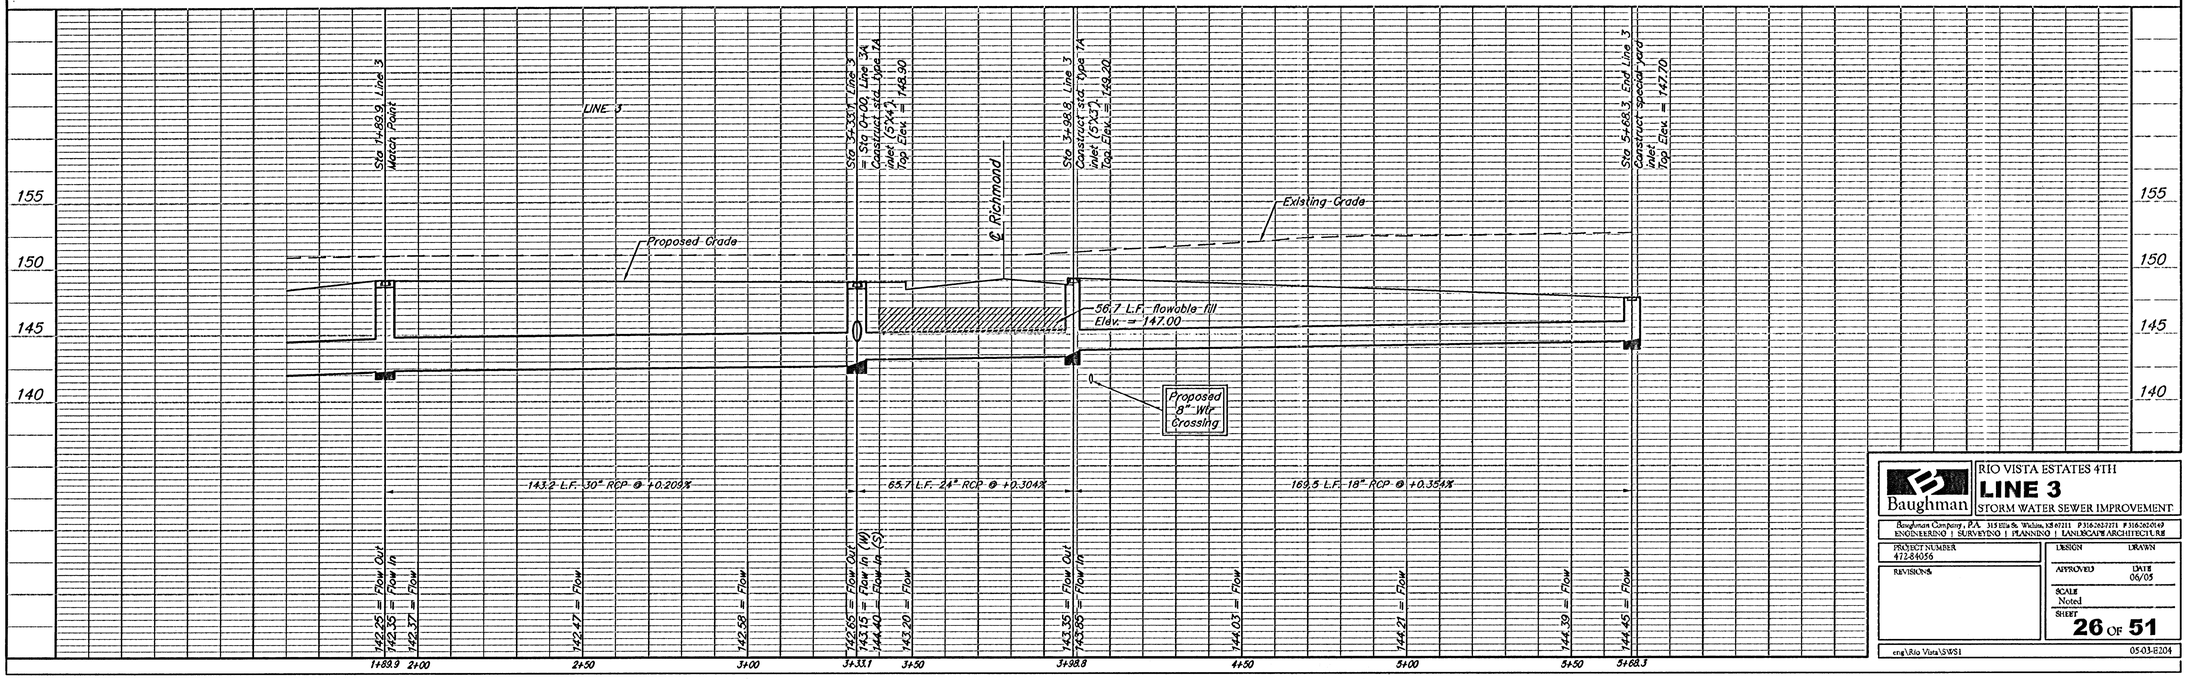

Baughman

RIO VISTA ESTATES 4TH
LINE 3
STORM WATER SEWER IMPROVEMENT

Baughman Company, P.A. 315 W. Pt. St. Wichita, KS 67211 P 316.263.7721 F 316.263.0949
ENGINEERING | SURVEYING | PLANNING | LANDSCAPE ARCHITECTURE

PROJECT NUMBER	DESIGN	DRAWN
472-84056		
REVISIONS	APPROVED	DATE 06/05
	SCALE Noted	
	SHEET **26** OF **51**	

eng\Rio Vista\SWS1 05-03-8204