

BENCHMARK:
R.R. SPIKE IN HLP, 150' E. & 30' S. OF THE S.W. COR., S.E. 1/4, SEC. 12-26-1W.
ELEV. = 1338.98 M.S.L.
ELEV. = 151.36 City Datum

"O" IN OPEN, TOP FLANGE OF FIRE HYDRANT AT THE S.W. CORNER OF 61ST. ST. N. & MERIDIAN AVE.
ELEV. = 1339.16 M.S.L.
ELEV. = 151.76 City Datum

Scale: 1" = 20' Horizontal
1" = 5' Vertical
• = Iron

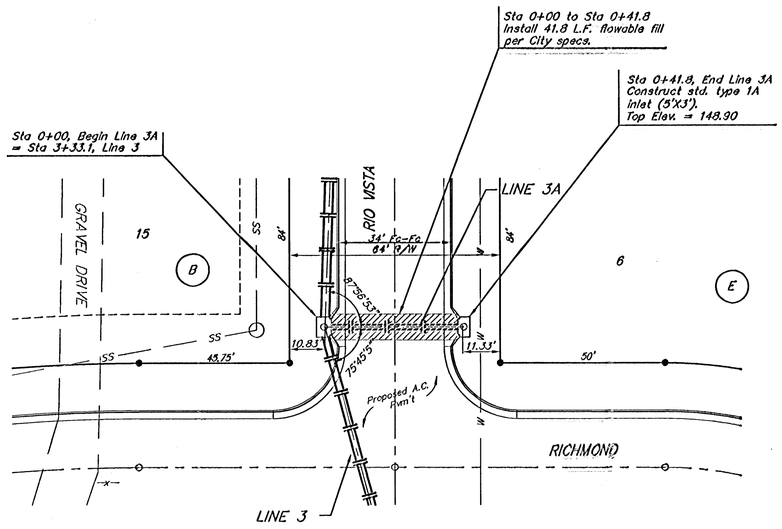

Denotes Trees to be Removed by the Storm Sewer Contractor

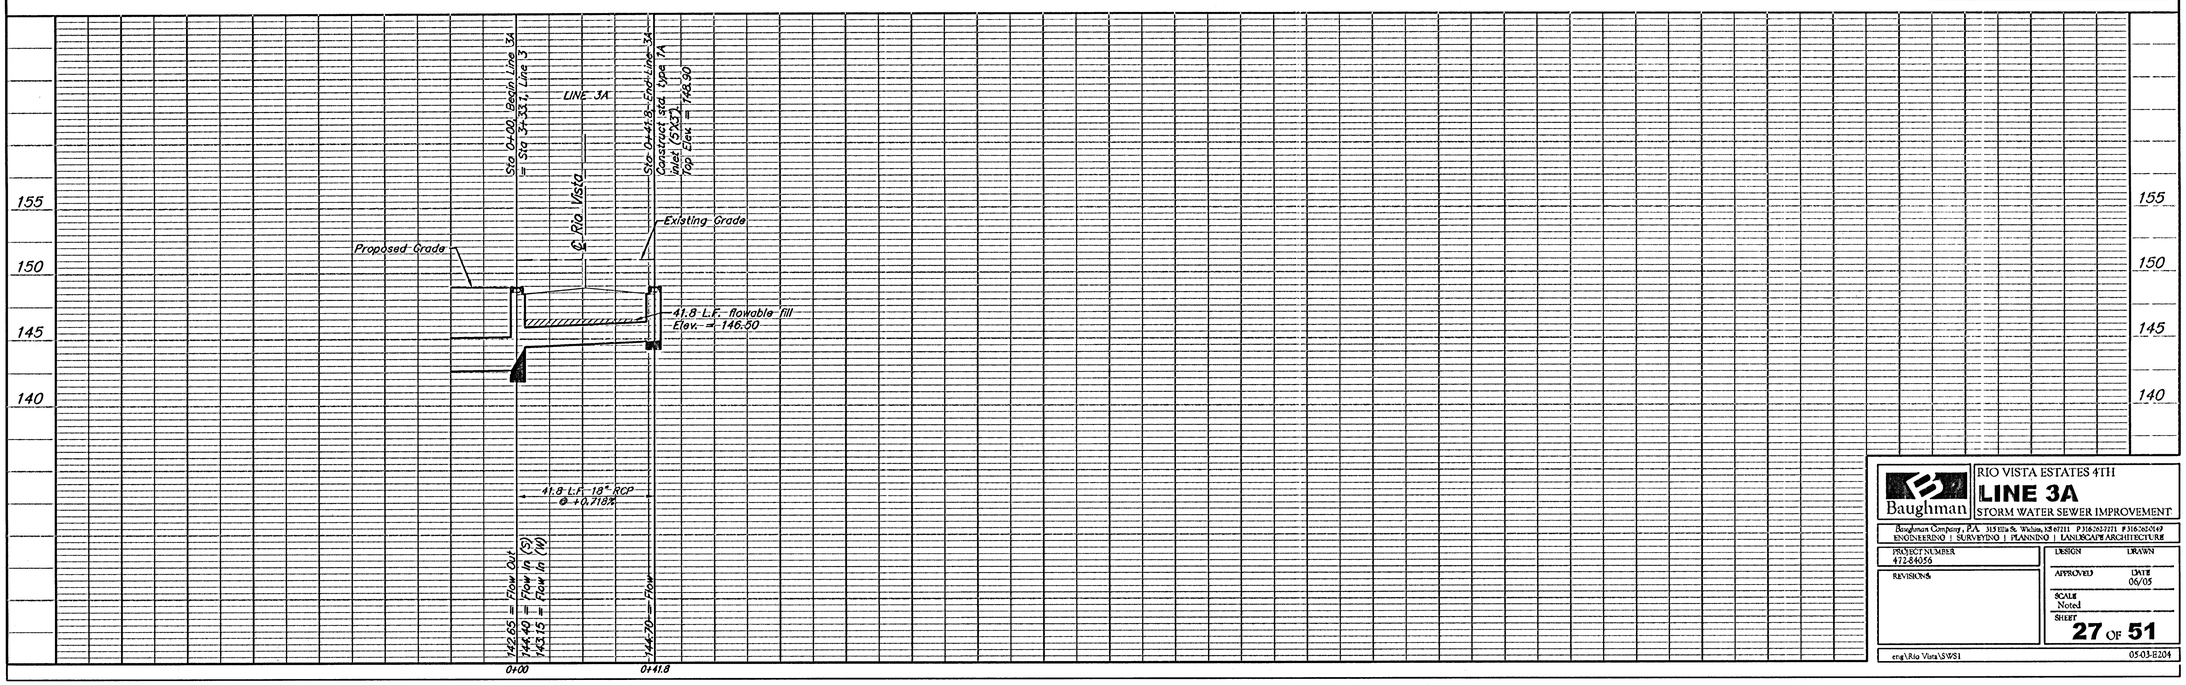

RIO VISTA ESTATES 4TH
LINE 3A
STORM WATER SEWER IMPROVEMENT

Baughman Company, P.A. 315 W. 8th & Wichita, KS 67203 P 316.263.2131 F 316.263.0949
ENGINEERING | SURVEYING | PLANNING | LANDSCAPE ARCHITECTURE

PROJECT NUMBER 472-84056
DESIGN
DRAWN
APPROVED
DATE 06/05
REVISIONS
SCALE Noted
SHEET **27** OF **51**

eng\Rio Vista\SWS1
05-03-E204