
Benchmarks:

City of Wichita Benchmark located 41.60' North and 69.00' East of the Centerlines of Hoover and MacArthur (39th St. South)

Elevation = 121.22 (City Datum)

City of Wichita Bencmark located at East end of Bridge over the Big Ditch on MacArthur in the West bound lane.

Elevation = 116.52 (City Datum)

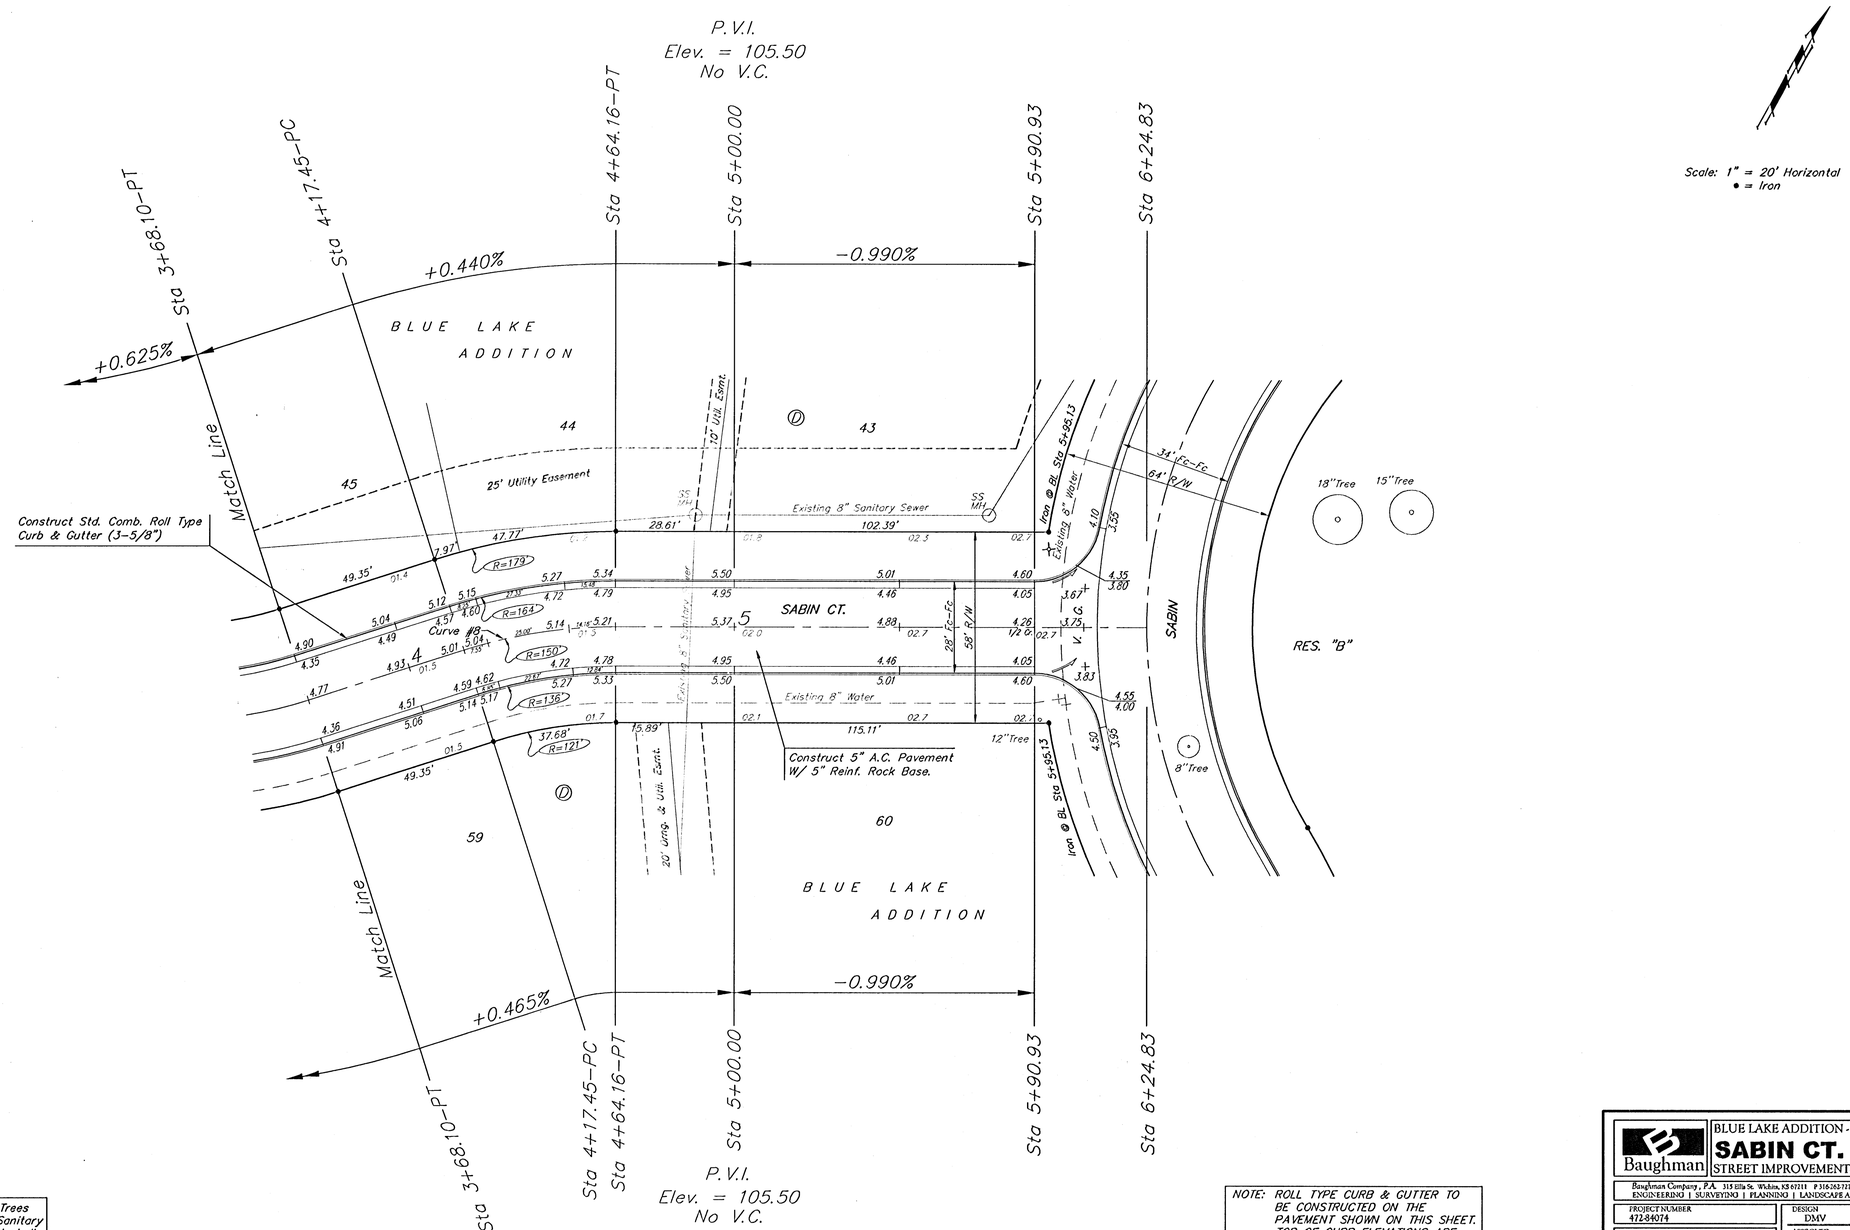

Scale: 1" = 20' Horizontal
● = Iron

Note: Contractor shall Remove Trees only as Necessary to Construct Sanitary Sewer Line. Cost of Tree Removal shall be Included in Bid Item "Site Clearing and Restoration."

NOTE: ROLL TYPE CURB & GUTTER TO BE CONSTRUCTED ON THE PAVEMENT SHOWN ON THIS SHEET. TOP OF CURB ELEVATIONS ARE GIVEN FOR FULL HEIGHT CURB.

Baughman

BLUE LAKE ADDITION - PHASE 1

SABIN CT.

STREET IMPROVEMENTS

Baughman Company, P.A. 315 Ella St. Wichita, KS 67211 P 3162632771 F 3162632049
ENGINEERING | SURVEYING | PLANNING | LANDSCAPE ARCHITECTURE

PROJECT NUMBER 472.84074	DESIGN DMV / DRAWN DMV
REVISIONS:	APPROVED / DATE 2-2-05
	SCALE NOTED
	SHEET 15 OF 75

bluelake\ster