
Benchmarks:

City of Wichita Benchmark located 41.60' North and 69.00' East of the Centerlines of Hoover and MacArthur (39th St. South)

Elevation = 121.22 (City Datum)


City of Wichita Benchmark located at East end of Bridge over the Big Ditch on MacArthur in the West bound lane.

Elevation = 116.52 (City Datum)

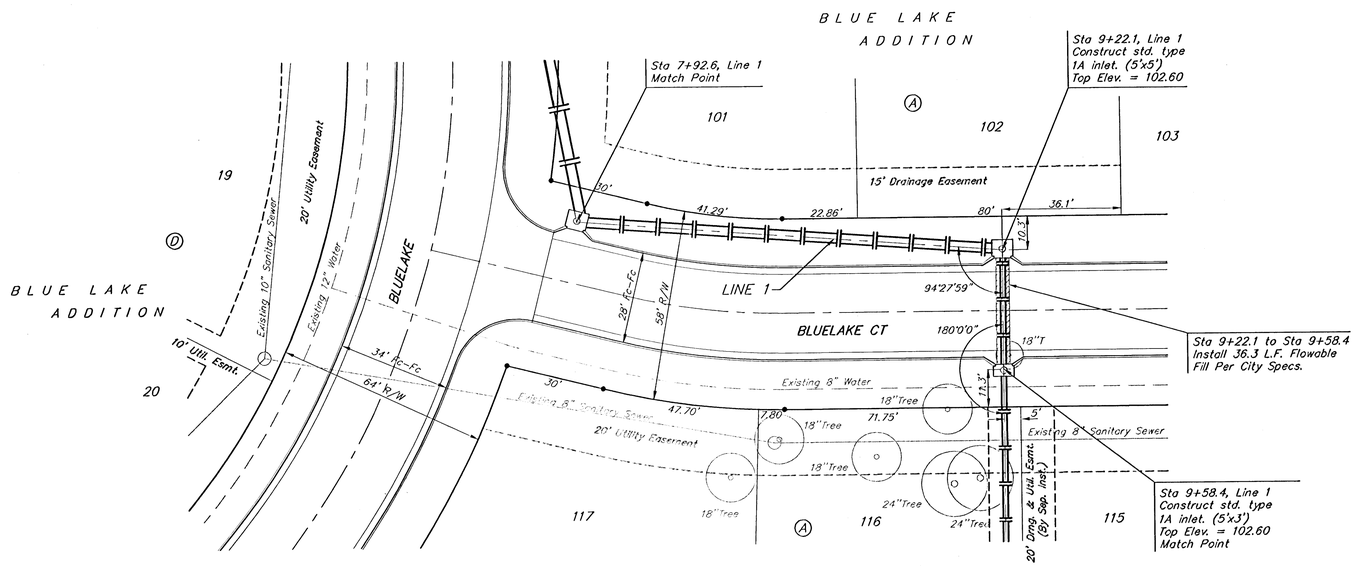

Scale: 1" = 20' Horizontal
1" = 5' Vertical
● = Iron

Note: Contractor shall Remove Trees only as Necessary to Construct Sanitary Sewer Line. Cost of Tree Removal shall be Included in Bid Item "Site Clearing and Restoration."

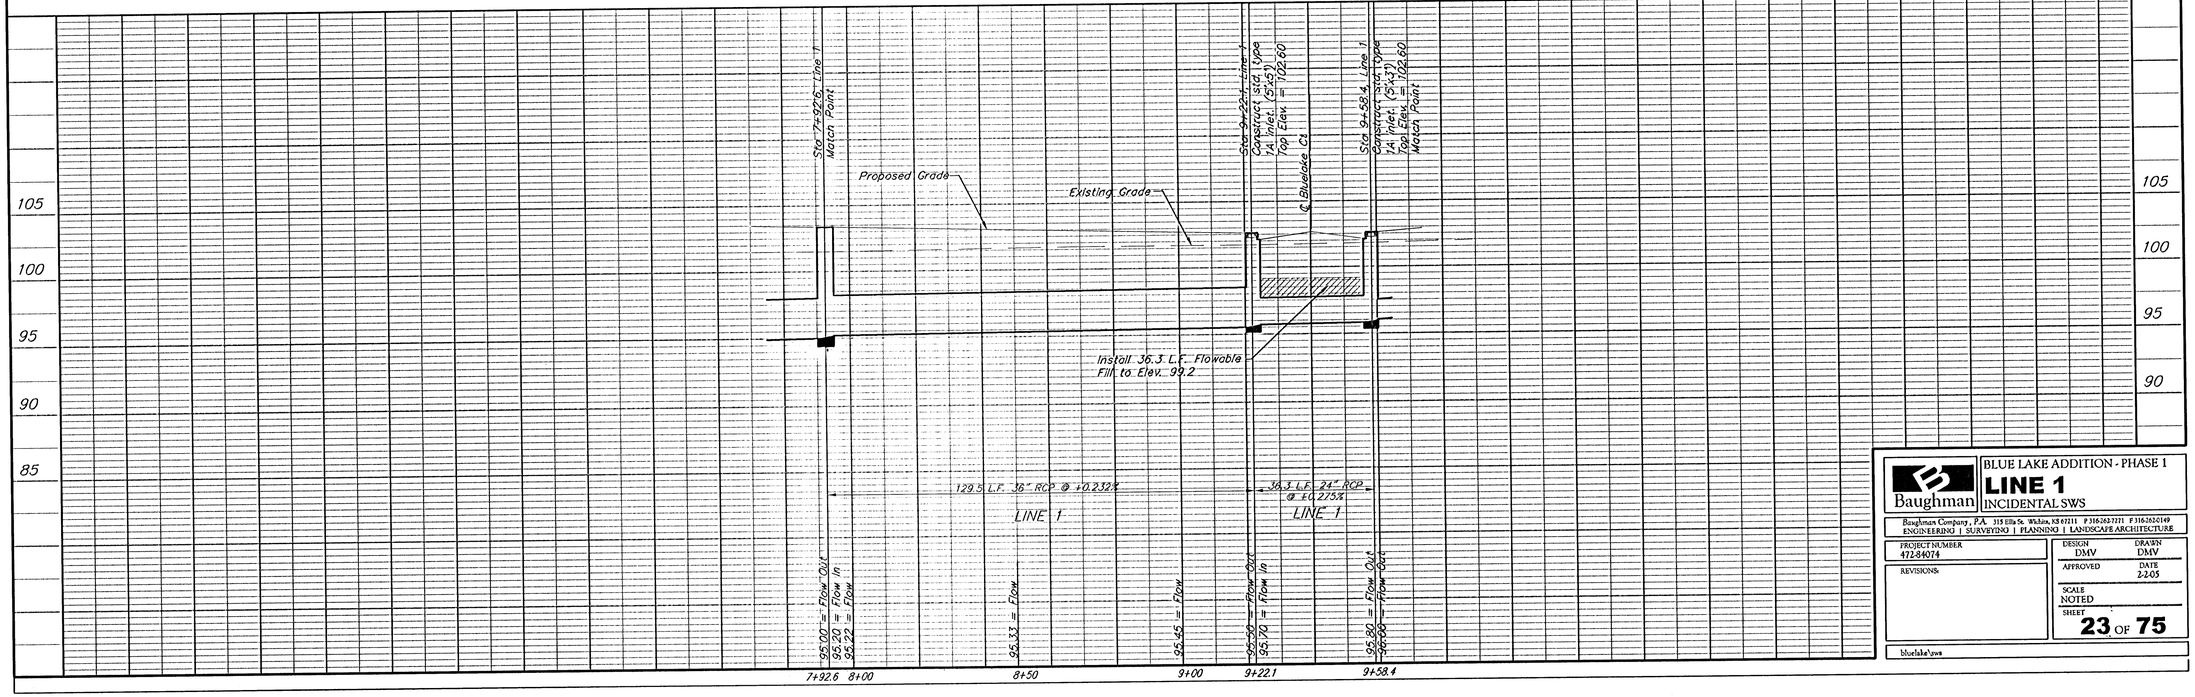

Baughman

BLUE LAKE ADDITION - PHASE 1

LINE 1

INCIDENTAL SWS

Baughman Company, P.A. 315 Ella St. Wichita, KS 67211 P 316.263.7211 F 316.263.0149
ENGINEERING | SURVEYING | PLANNING | LANDSCAPE ARCHITECTURE

PROJECT NUMBER 472-84074

REVISIONS:

DESIGN DMV | DRAWN DMV

APPROVED | DATE 2-2-05

SCALE NOTED

SHEET 23 OF 75

bluelake1swa