Benchmarks:


City of Wichita Benchmark located 41.60' North and 69.00' East of the Centerlines of Hoover and MacArthur (39th St. South)


Elevation = 121.22 (City Datum)

City of Wichita Benchmark located at East end of Bridge over the Big Ditch on MacArthur in the West bound lane.

Elevation = 116.52 (City Datum)

Note: Contractor shall Remove Trees only as Necessary to Construct Sanitary Sewer Line. Cost of Tree Removal shall be Included in Bid Item "Site Clearing and Restoration."

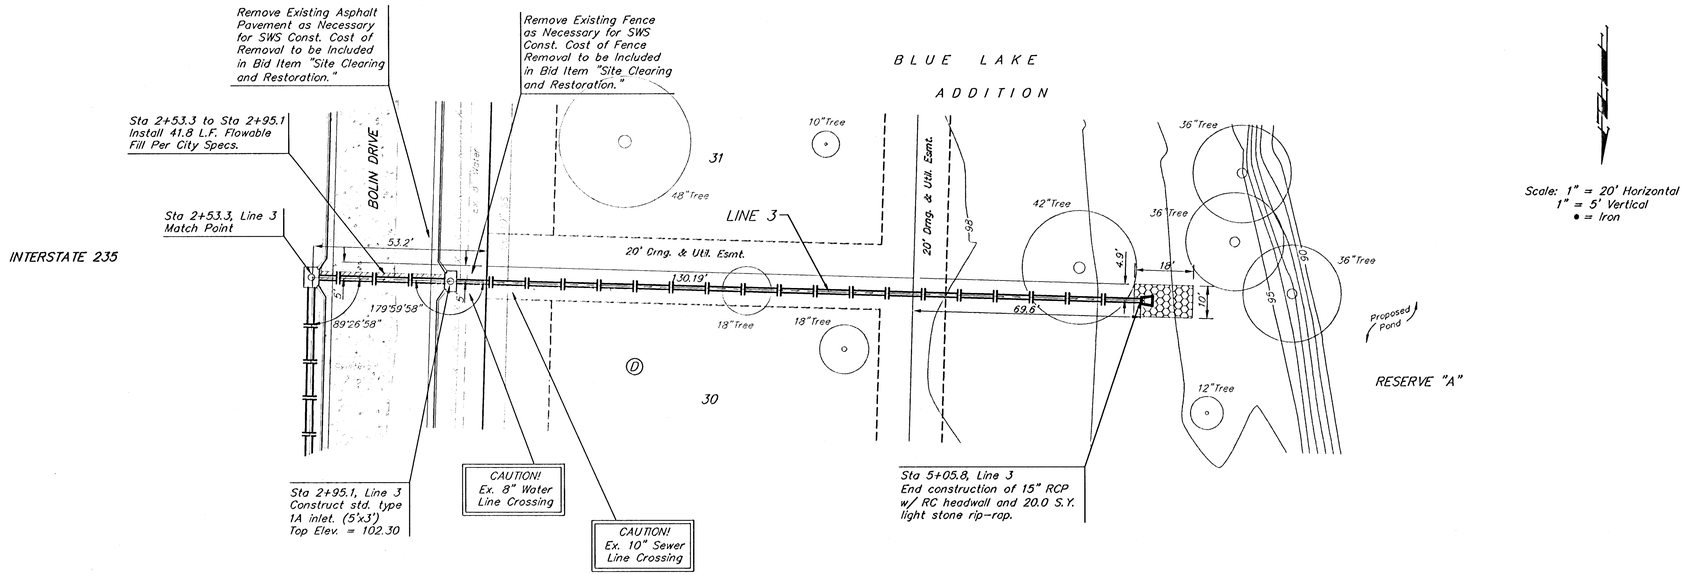

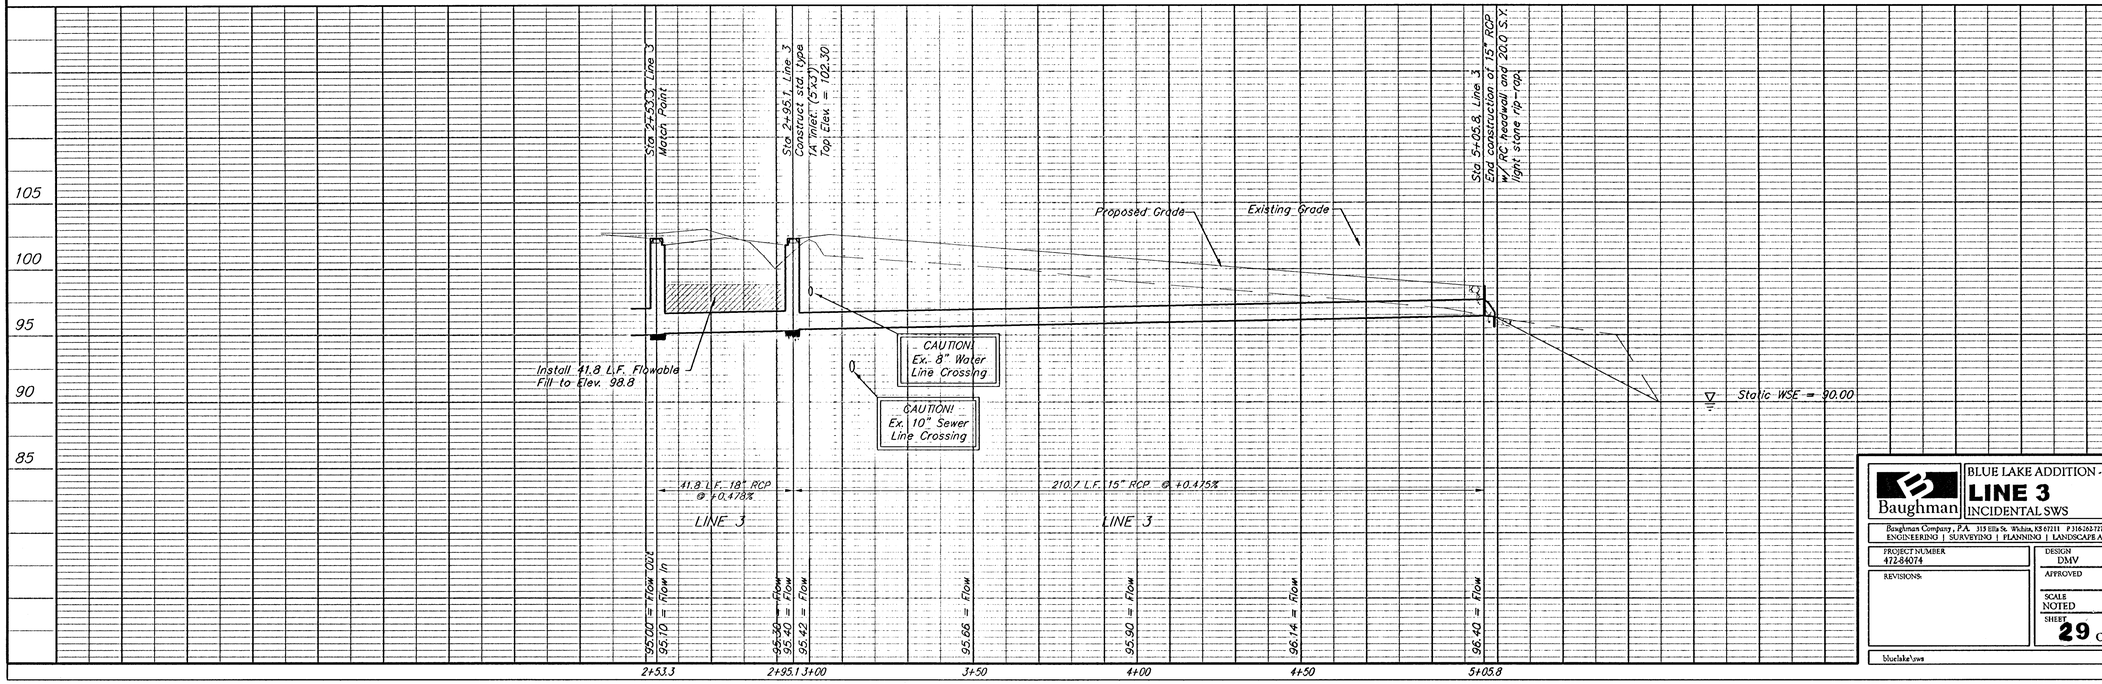

Baughman

BLUE LAKE ADDITION - PHASE 1

LINE 3

INCIDENTAL SWS

Baughman Company, P.A. 313 Ellis St. Wichita, KS 67211 P 316.262.7271 F 316.262.0149
ENGINEERING | SURVEYING | PLANNING | LANDSCAPE ARCHITECTURE

PROJECT NUMBER 472-84074

REVISIONS:

DESIGN DMV DRAWN DMV

APPROVED DATE 2-2-05

SCALE NOTED

SHEET **29** OF **75**

bluelake1sws