
Benchmarks:

City of Wichita Benchmark located 41.60' North and 69.00' East of the Centerlines of Hoover and MacArthur (39th St. South)

Elevation = 121.22 (City Datum)

City of Wichita Bencmark located at East end of Bridge over the Big Ditch on MacArthur in the West bound lane.


Elevation = 116.52 (City Datum)

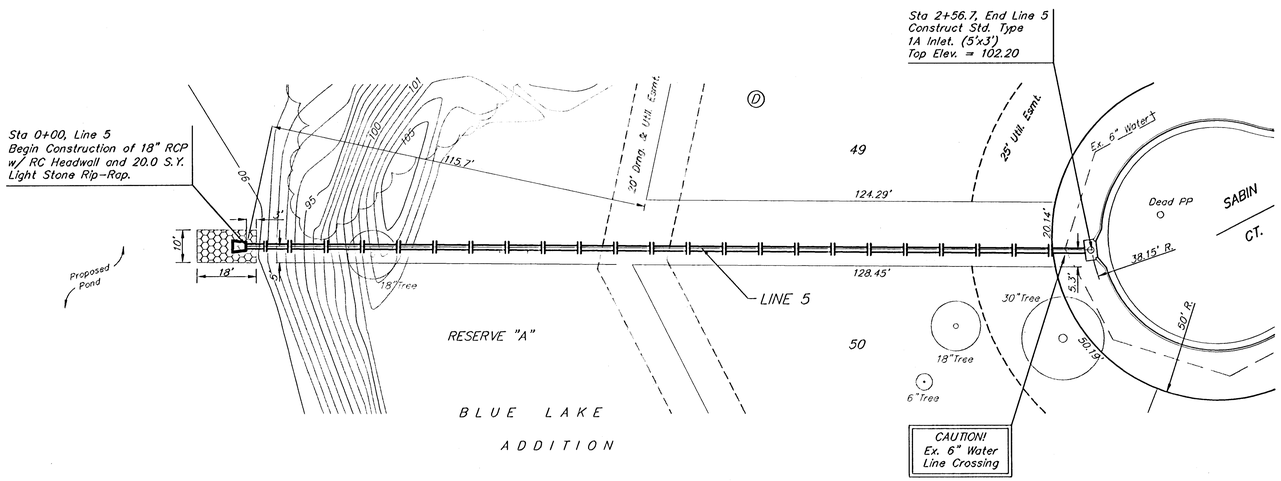



Scale: 1" = 20' Horizontal
1" = 5' Vertical
● = Iron

Note: Contractor shall Remove Trees only as Necessary to Construct Sanitary Sewer Line. Cost of Tree Removal shall be Included in Bid Item "Site Clearing and Restoration."

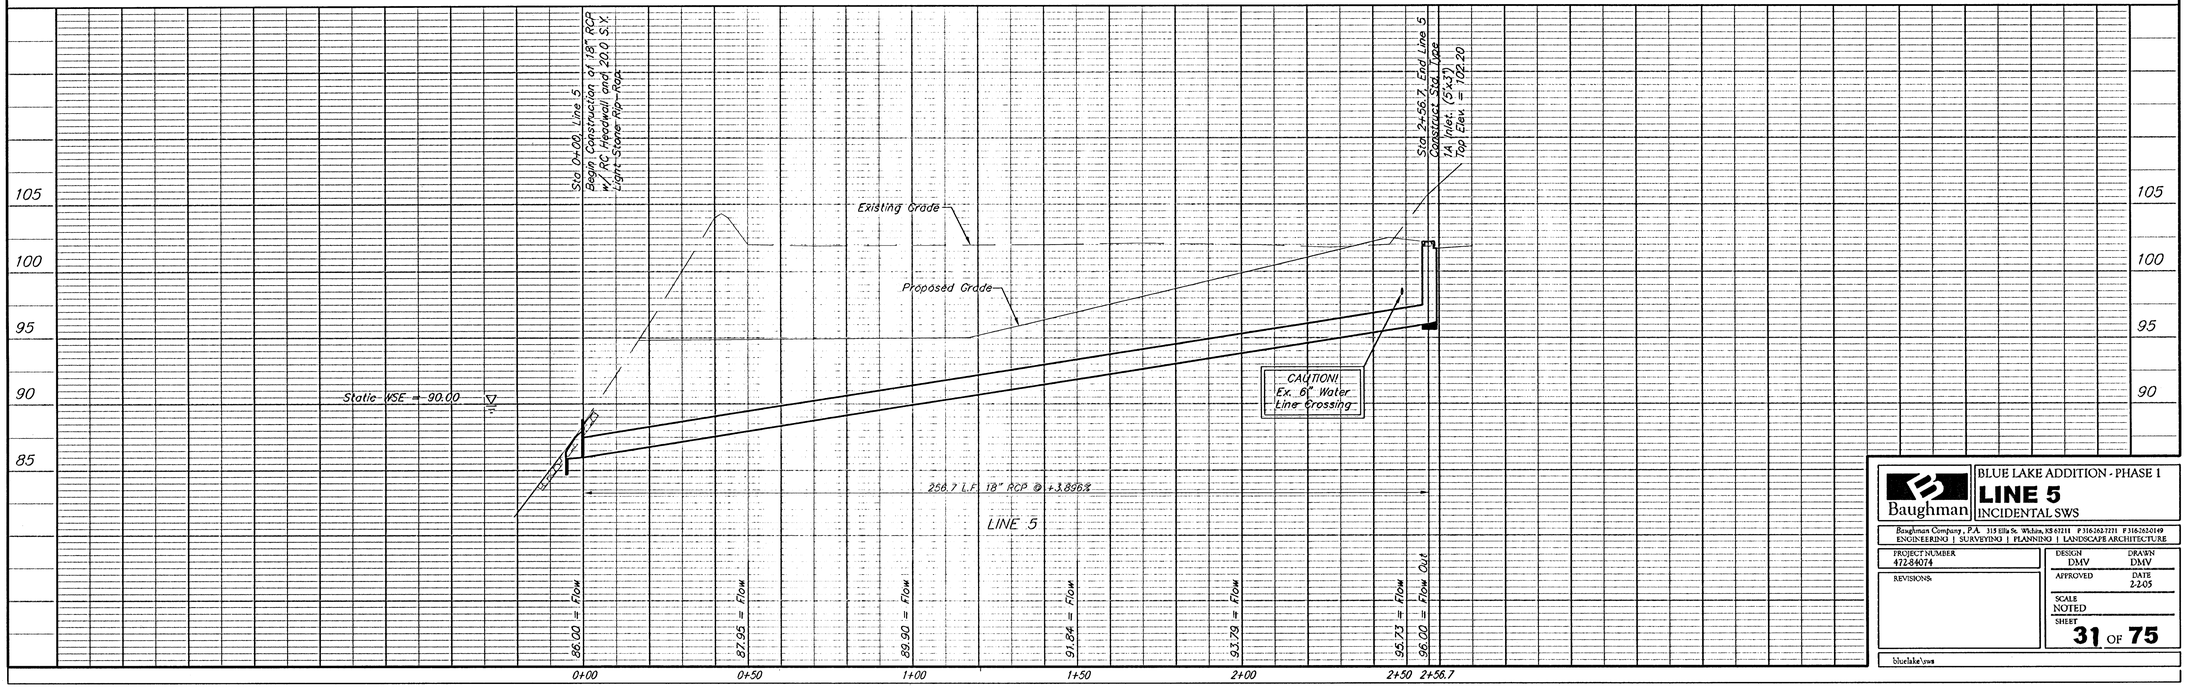

Baughman

BLUE LAKE ADDITION - PHASE 1

LINE 5

INCIDENTAL SWS

Baughman Company, P.A. 318 Ella St. Wichita, KS 67211 P 316.263.7211 F 316.263.0149
ENGINEERING | SURVEYING | PLANNING | LANDSCAPE ARCHITECTURE

PROJECT NUMBER	DESIGN	DRAWN
472-84074	DMV	DMV
REVISIONS	APPROVED	DATE
		2-2-05
	SCALE	
	NOTED	
	SHEET	
	31 OF 75	

bluelake\sws