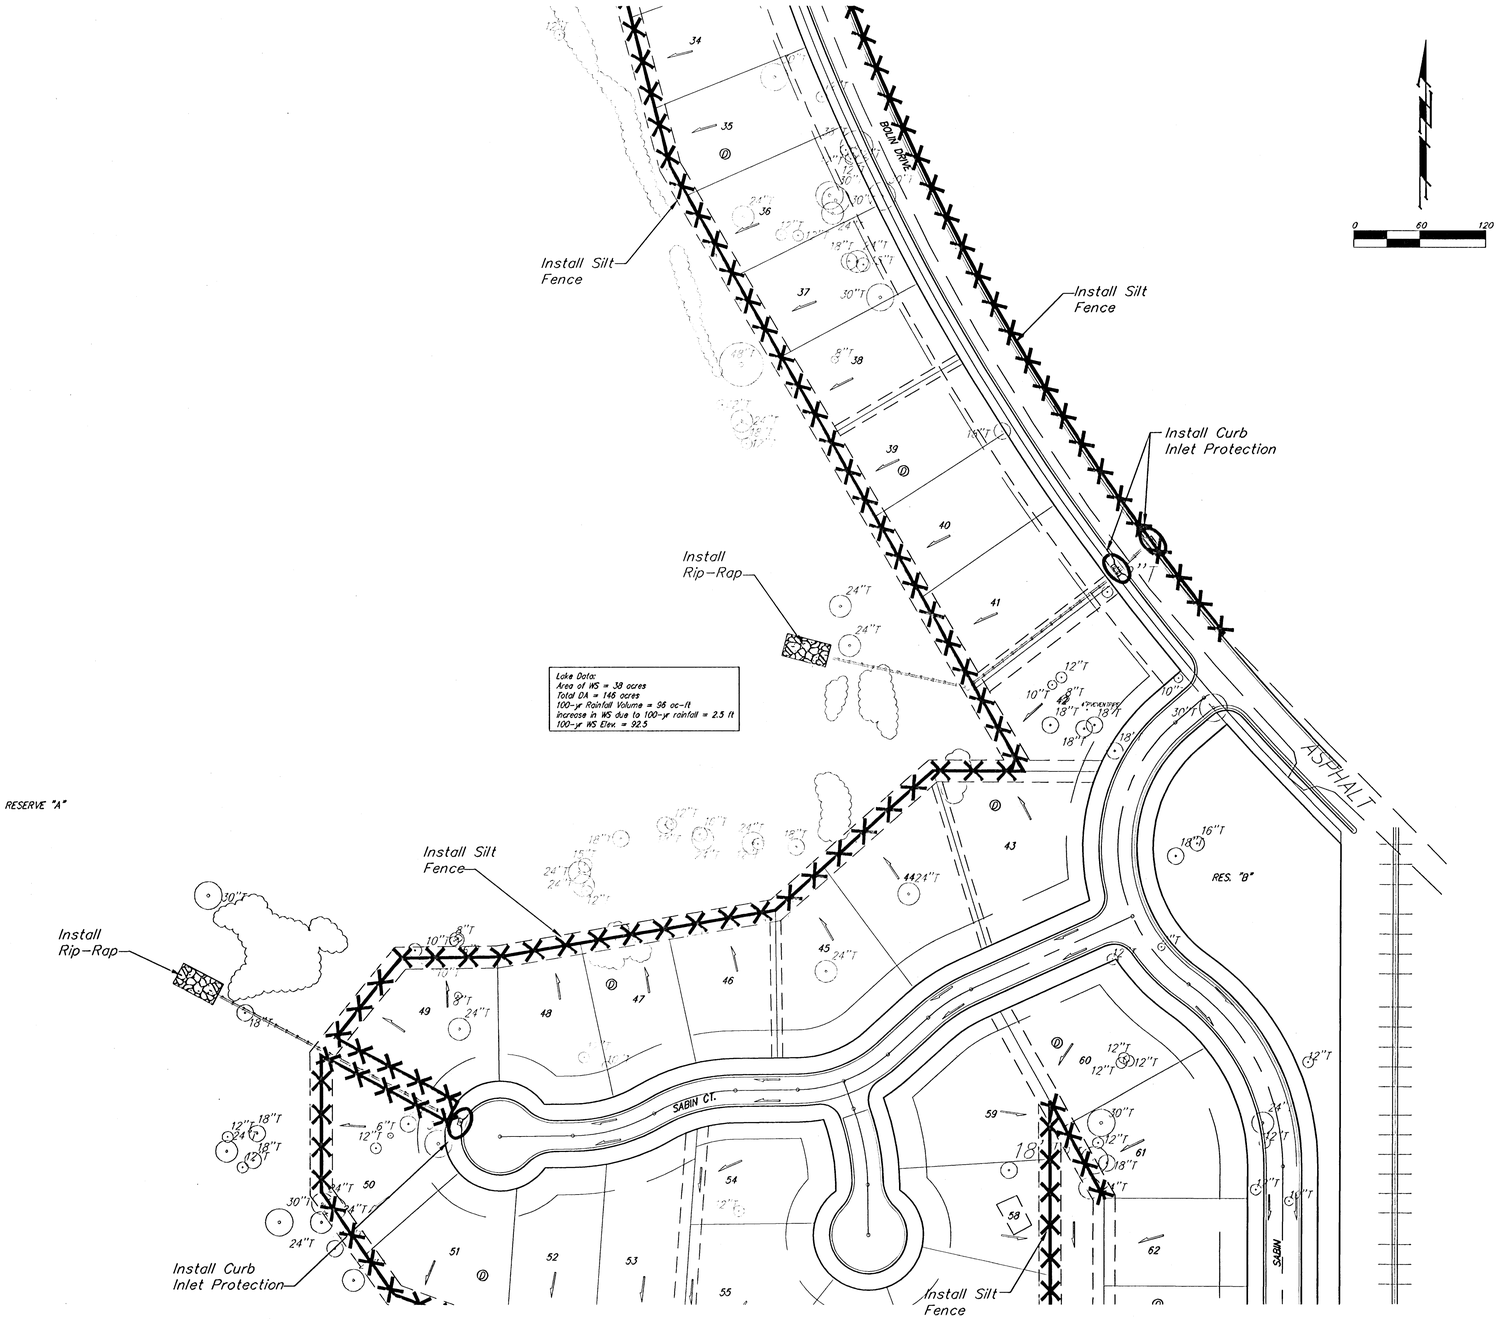


EROSION CONTROL PLAN LEGEND

(Instalation Details Found in the SWP2 Plan)

- LIGHT STONE RIP-RAP
- DROP INLET PROTECTION
- CURB INLET PROTECTION
- SILT FENCING

NO SCALE

BLUE LAKE ADDITION

EROSION PLAN

WICHITA, KANSAS

BAUGHMAN COMPANY P.A.

ENGINEERING, SURVEYING, & PLANNING

316-262-7271 • 315 ELLIS • WICHITA, KANSAS 67211

PROJECT NUMBER				SHEET
				48 of 75
DESIGN	DRAWN	APPROVED	DATE	SCALE
BLG	BLG		8-10-04	noted

F:\WTDKD\Government\Kohe\Blue