
Benchmark

BM #1 – City Disc Located @ 12.89m South and 10.91m West of the Centerline of both Meridian and Central.
Elev. = 397.376 SI Units
(1303.71 MSL Datum)

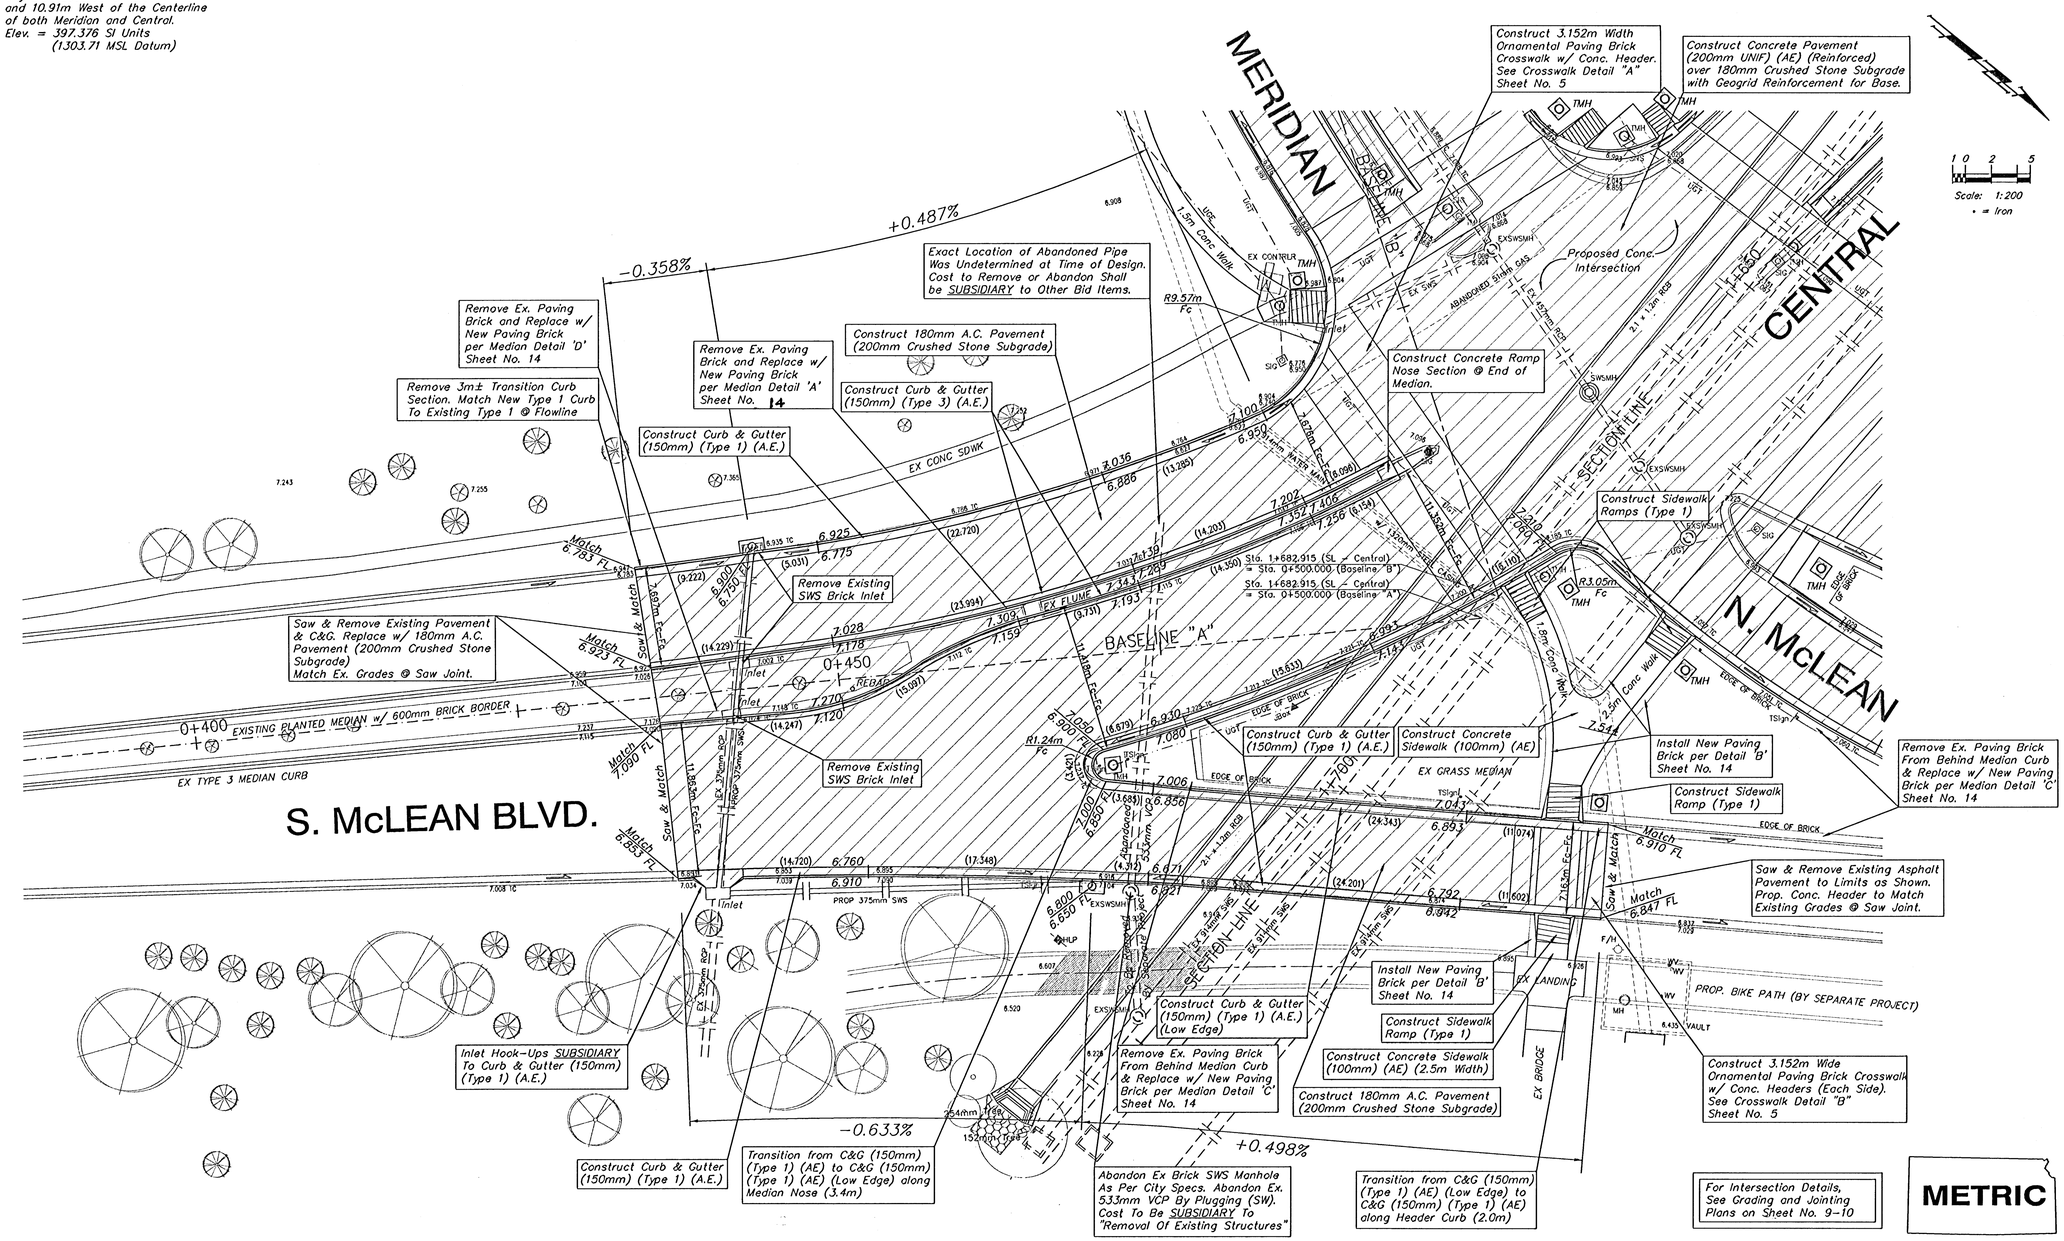

For Intersection Details, See Grading and Jointing Plans on Sheet No. 9–10

METRIC

DESIGN	DATE	CITY PROJECT NUMBER	BAUGHMAN PROJECT NUMBER
JFB	JULY99	472-78-245-82910	98-01-E965
DRAWN	SCALE	APPROVED	DIRECTORY
AZIERE	NOTED	JFB	F:\MCLNINT\PAV
			SHEET NAME
			INTRPAV1.DWG

CAPITAL IMPROVEMENT PROJECT
INTERSECTION IMPROVEMENTS AT CENTRAL & McLEAN

BAUGHMAN COMPANY P. A.
ENGINEERING, SURVEYING, & PLANNING
316-262-7271 • 315 ELLIS • WICHITA, KANSAS 67211

SHEET 6 OF 40