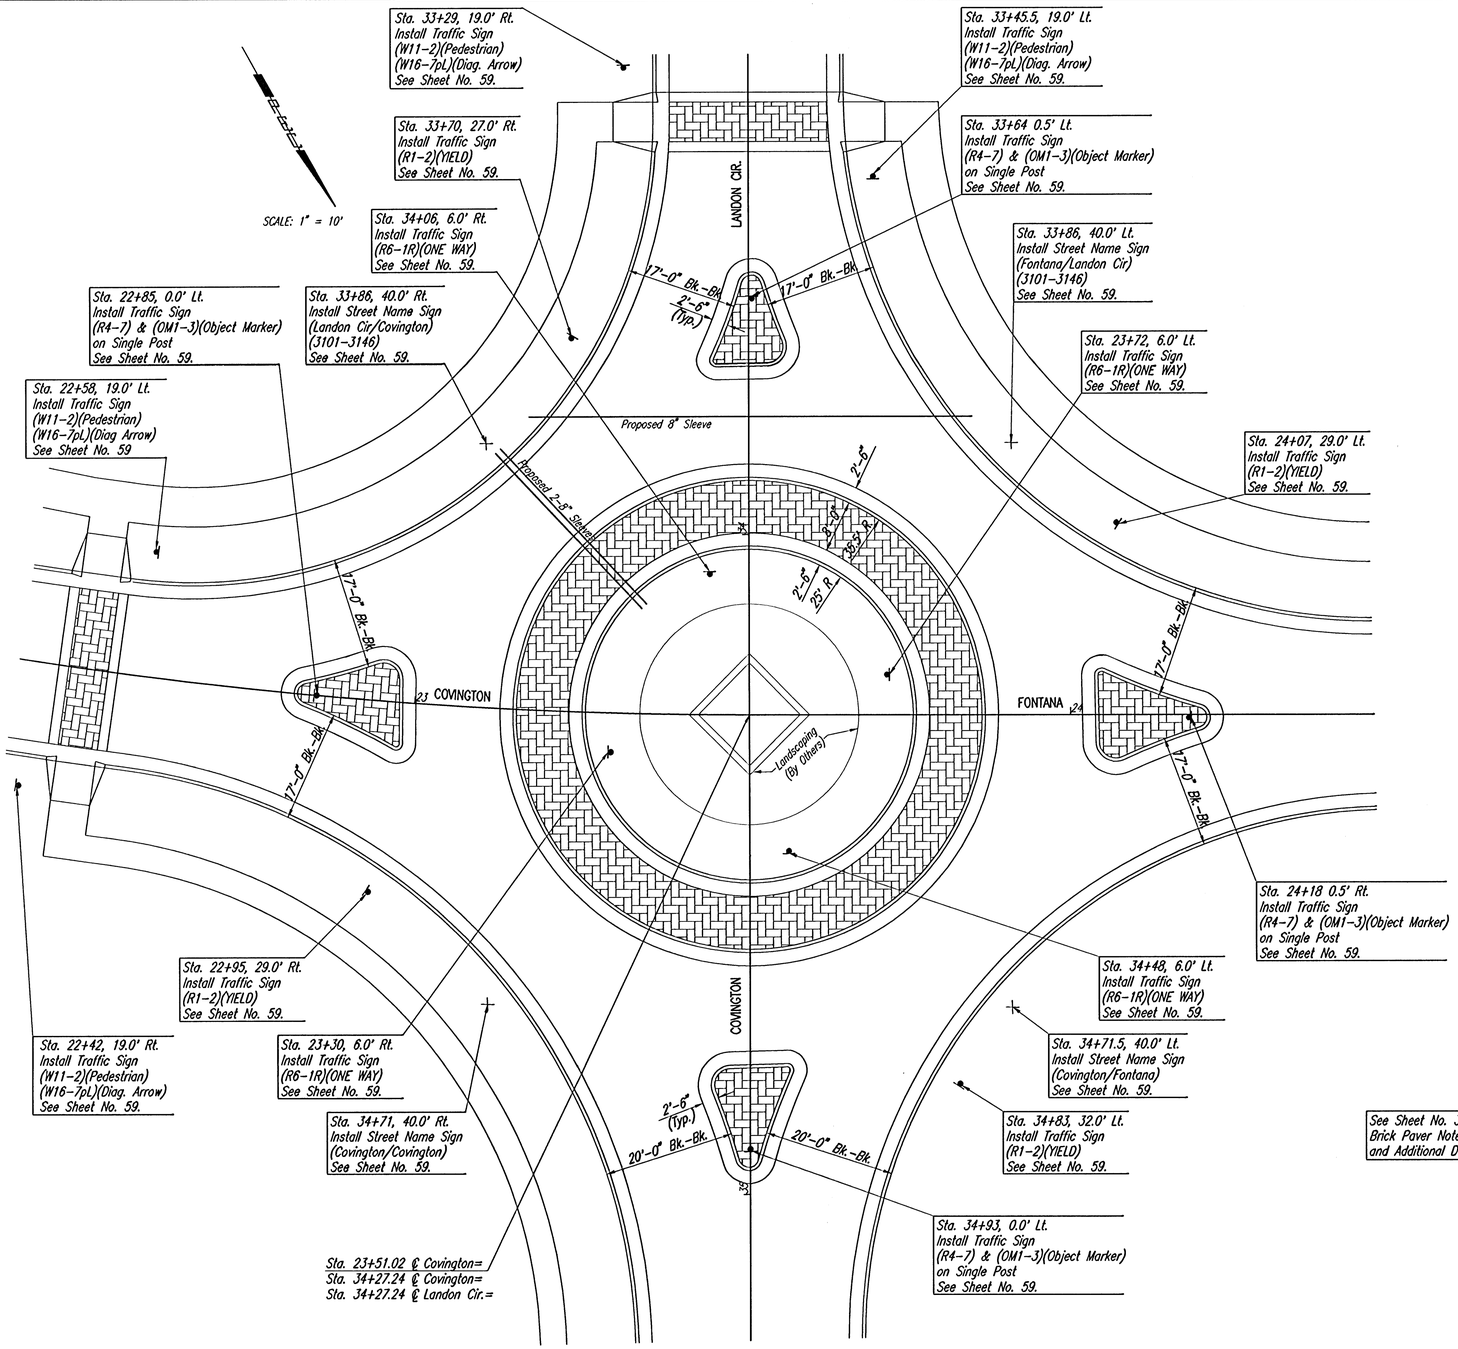

See Sheet No. 32 for Brick Paver Notes and Additional Details.

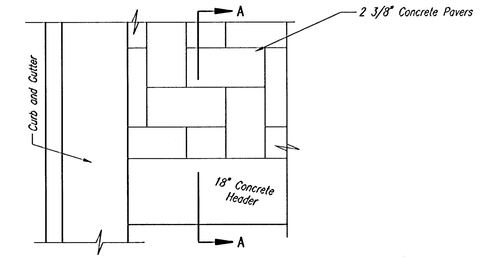

PLAN

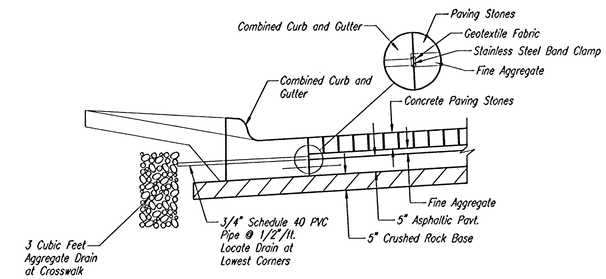

BRICK PAVEMENT DRAIN DETAIL

(4 Required)

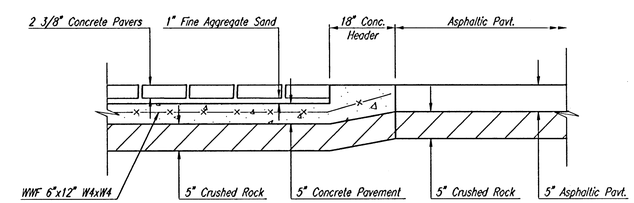

SECTION A-A THRU CROSS WALK

CROSS WALK DETAILS

No.	Revision	By	Date

FONTANA ADDITION-PHASE 1

ROUNDABOUT SIGNING PLAN AND MISCELLANEOUS DETAILS

JAMES L. ARMOUR, P.E.- CITY ENGINEER
CITY OF WICHITA PROJECT NO. 472-84086

BRIAN D. BOUTWELL LICENSED 10889 PROFESSIONAL ENGINEER
3/14/06

Professional **E**ngineering **C**onsultants, P.A.
303 S. TOPEKA • WICHITA, KANSAS 67202
316-262-2691 • FAX 316-262-3003

Designed by	BDB, BLB	Job No.	35-04485-000
Drawn by	BJS	Date	September 2004

Sheet 31 of 101

Saved: 03-14-2006 11:53:32 AM by BJS
Plot Scale: 1:1 03-14-2006 11:10:24 AM by JMJ
Q:\2004\04485\000\ROUNDABOUT_DETAILS