
PROJECT NO.	YEAR	SHEET NO.	TOTAL SHEETS
35-04485-000		70	101

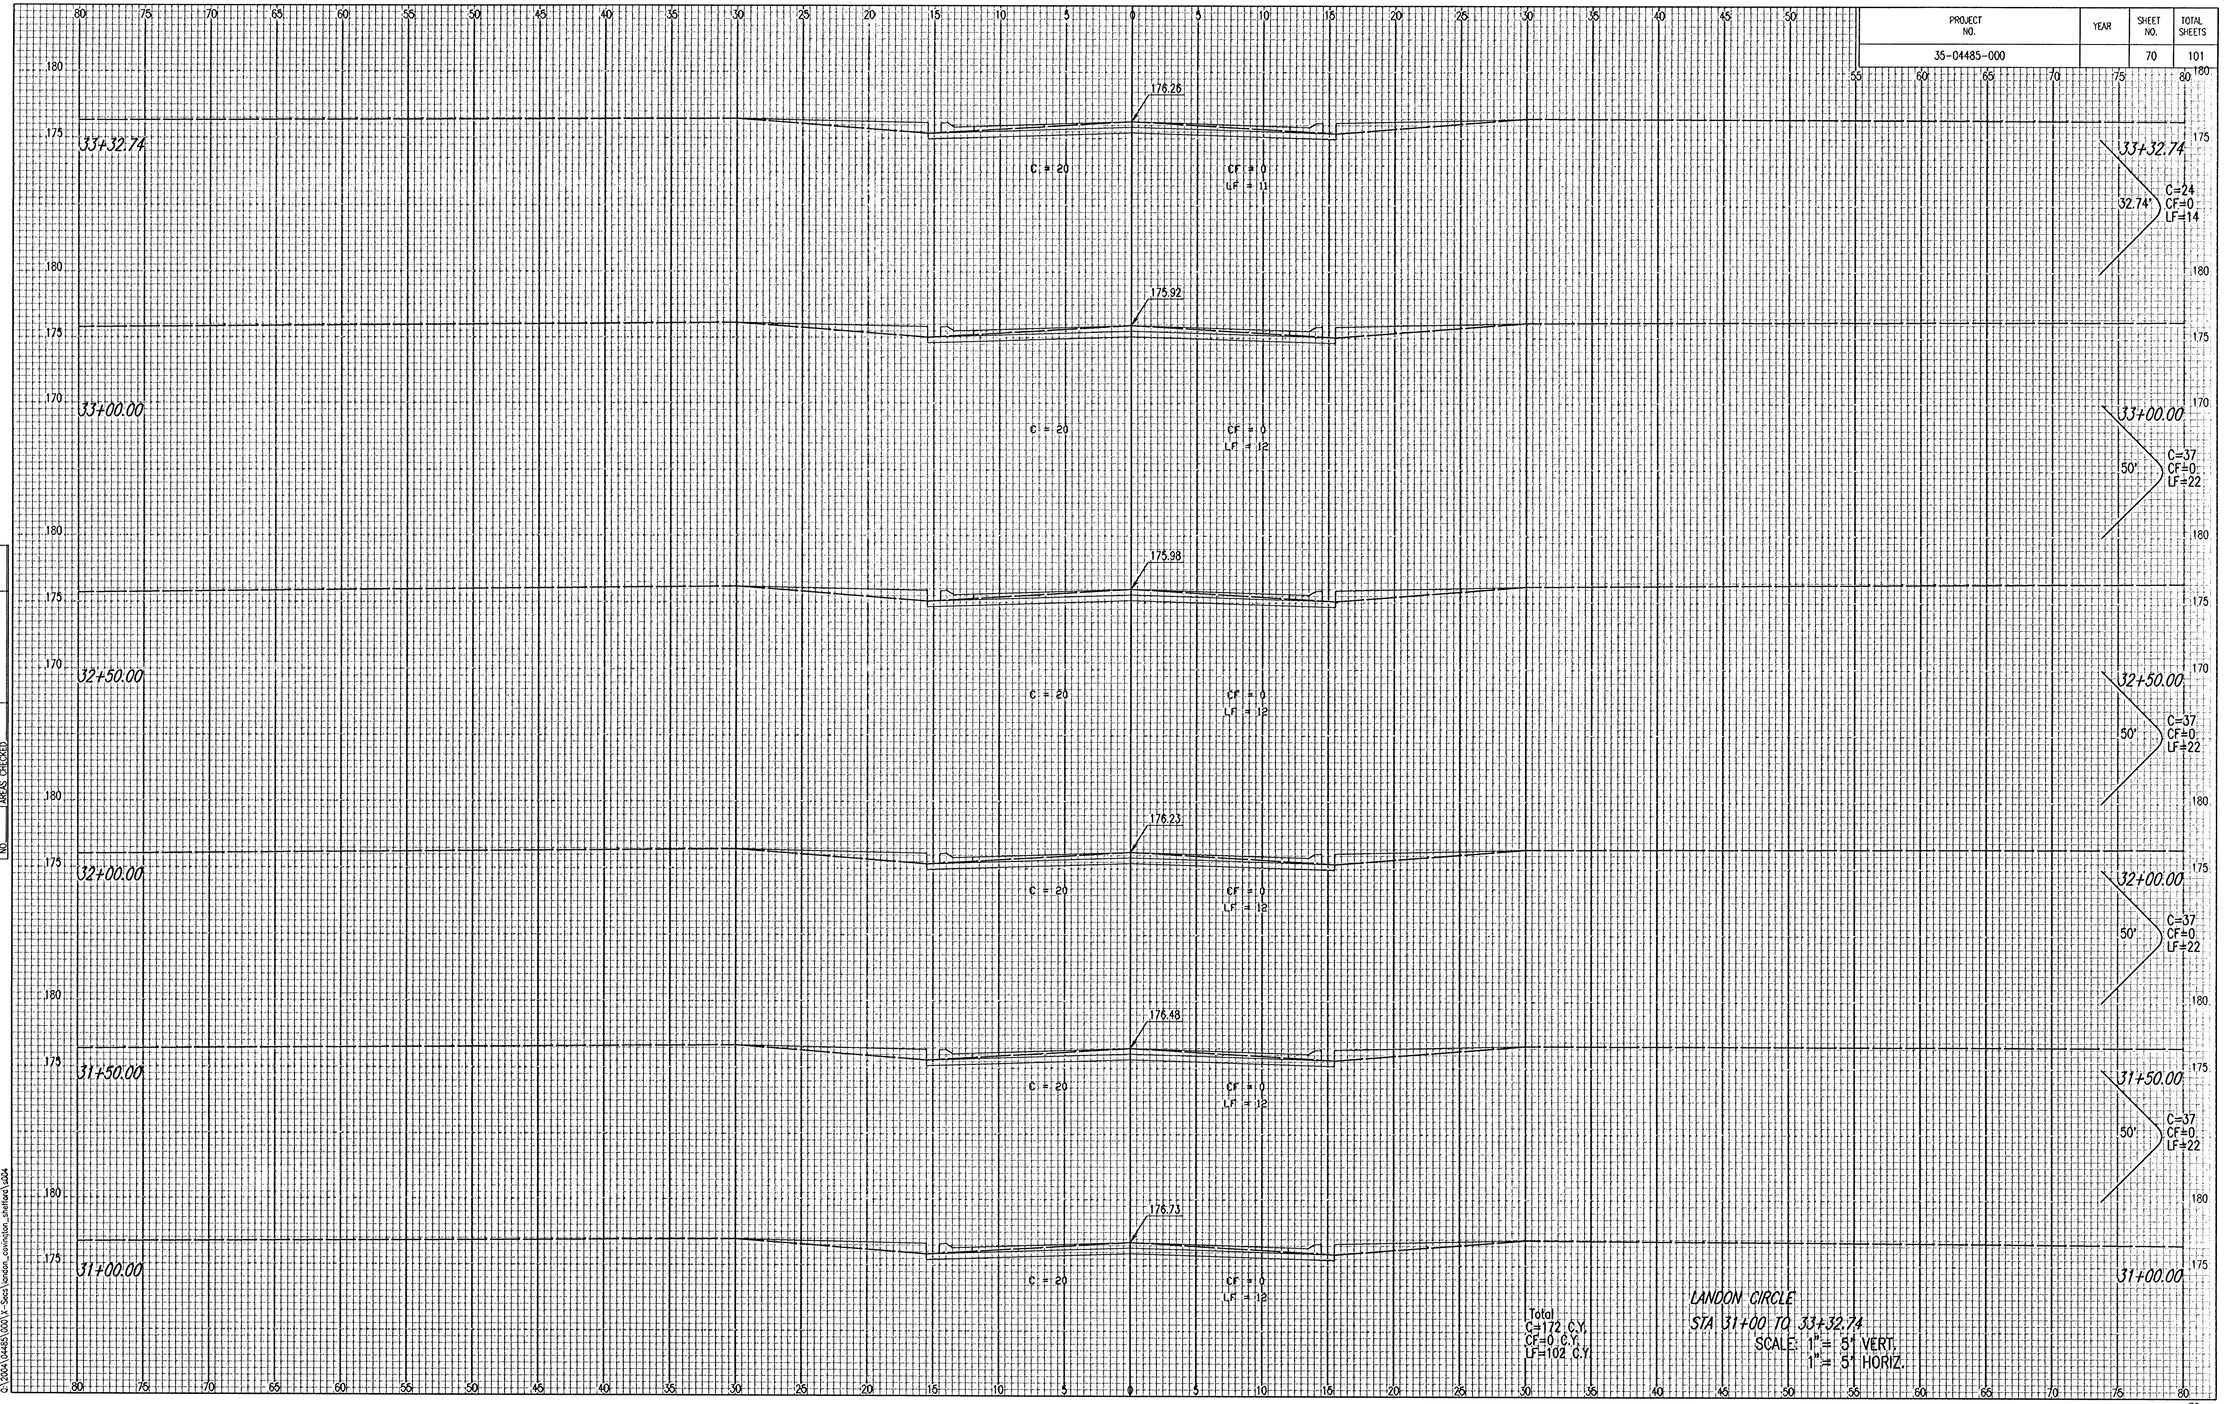

NOTE BOOK	TEMPLATE
NO.	AREAS
	AREAS CHECKED

Total
C=172 C.Y.
CF=0 C.Y.
LF=102 C.Y.

LANDON CIRCLE
STA 31+00 TO 33+32.74
SCALE: 1" = 5' VERT.
1" = 5' HORIZ.

Saved 11-09-2005 10:10:07 AM by BJS
Plot Scale 1:1 03-14-2006 8:19:20 AM by JOE M. LIRMAN
Q:\2004\04485\000\X-Sects\landon_conviction_sheffield\sh04