
PROJECT NO.	YEAR	SHEET NO.	TOTAL SHEETS
35-04485-000		71	101

NO	NOTE BOOK
	DUPLICATE AREAS
	AREAS CHECKED

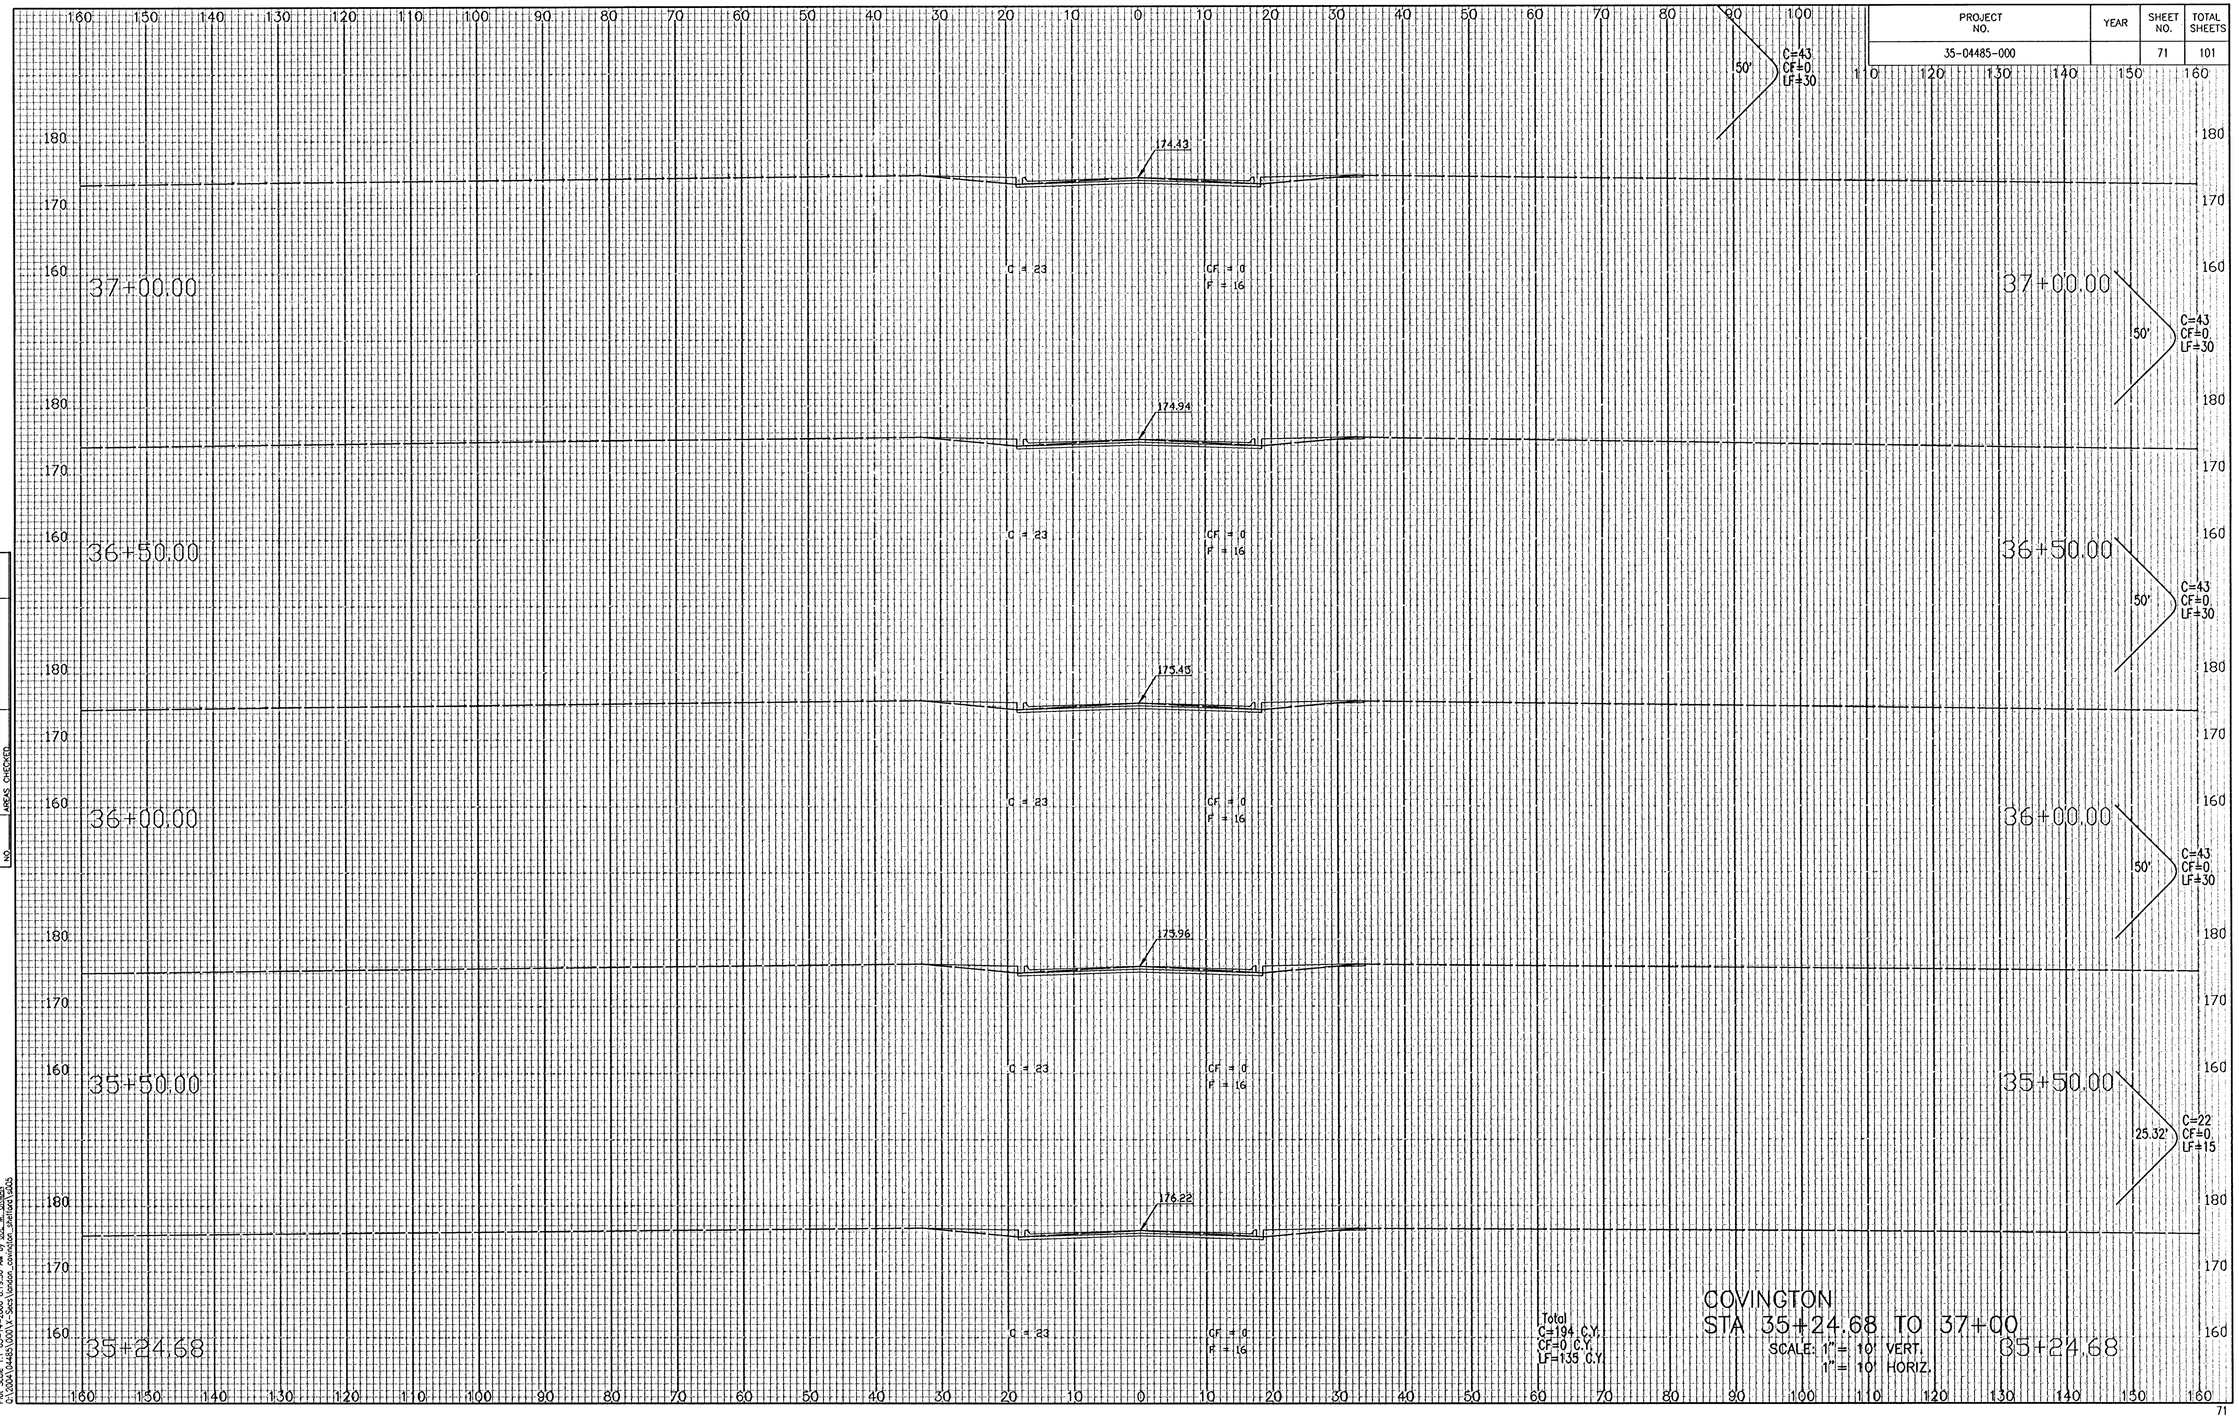

Total
C=194 C.Y.
CF=0 C.Y.
LF=135 C.Y.

COVINGTON
STA 35+24.68 TO 37+00
SCALE: 1" = 10' VERT.
1" = 10' HORIZ.

Saved 11-09-2005 10:09:42 AM by BJS
Plot Date: 11-14-2006 8:19:56 AM by JDC W. URBANA
O:\2004\44485000\1-Road\Horiz-Design\Design_Sheets\Roads