
PROJECT NO.	YEAR	SHEET NO.	TOTAL SHEETS
35-04485-000		78	101

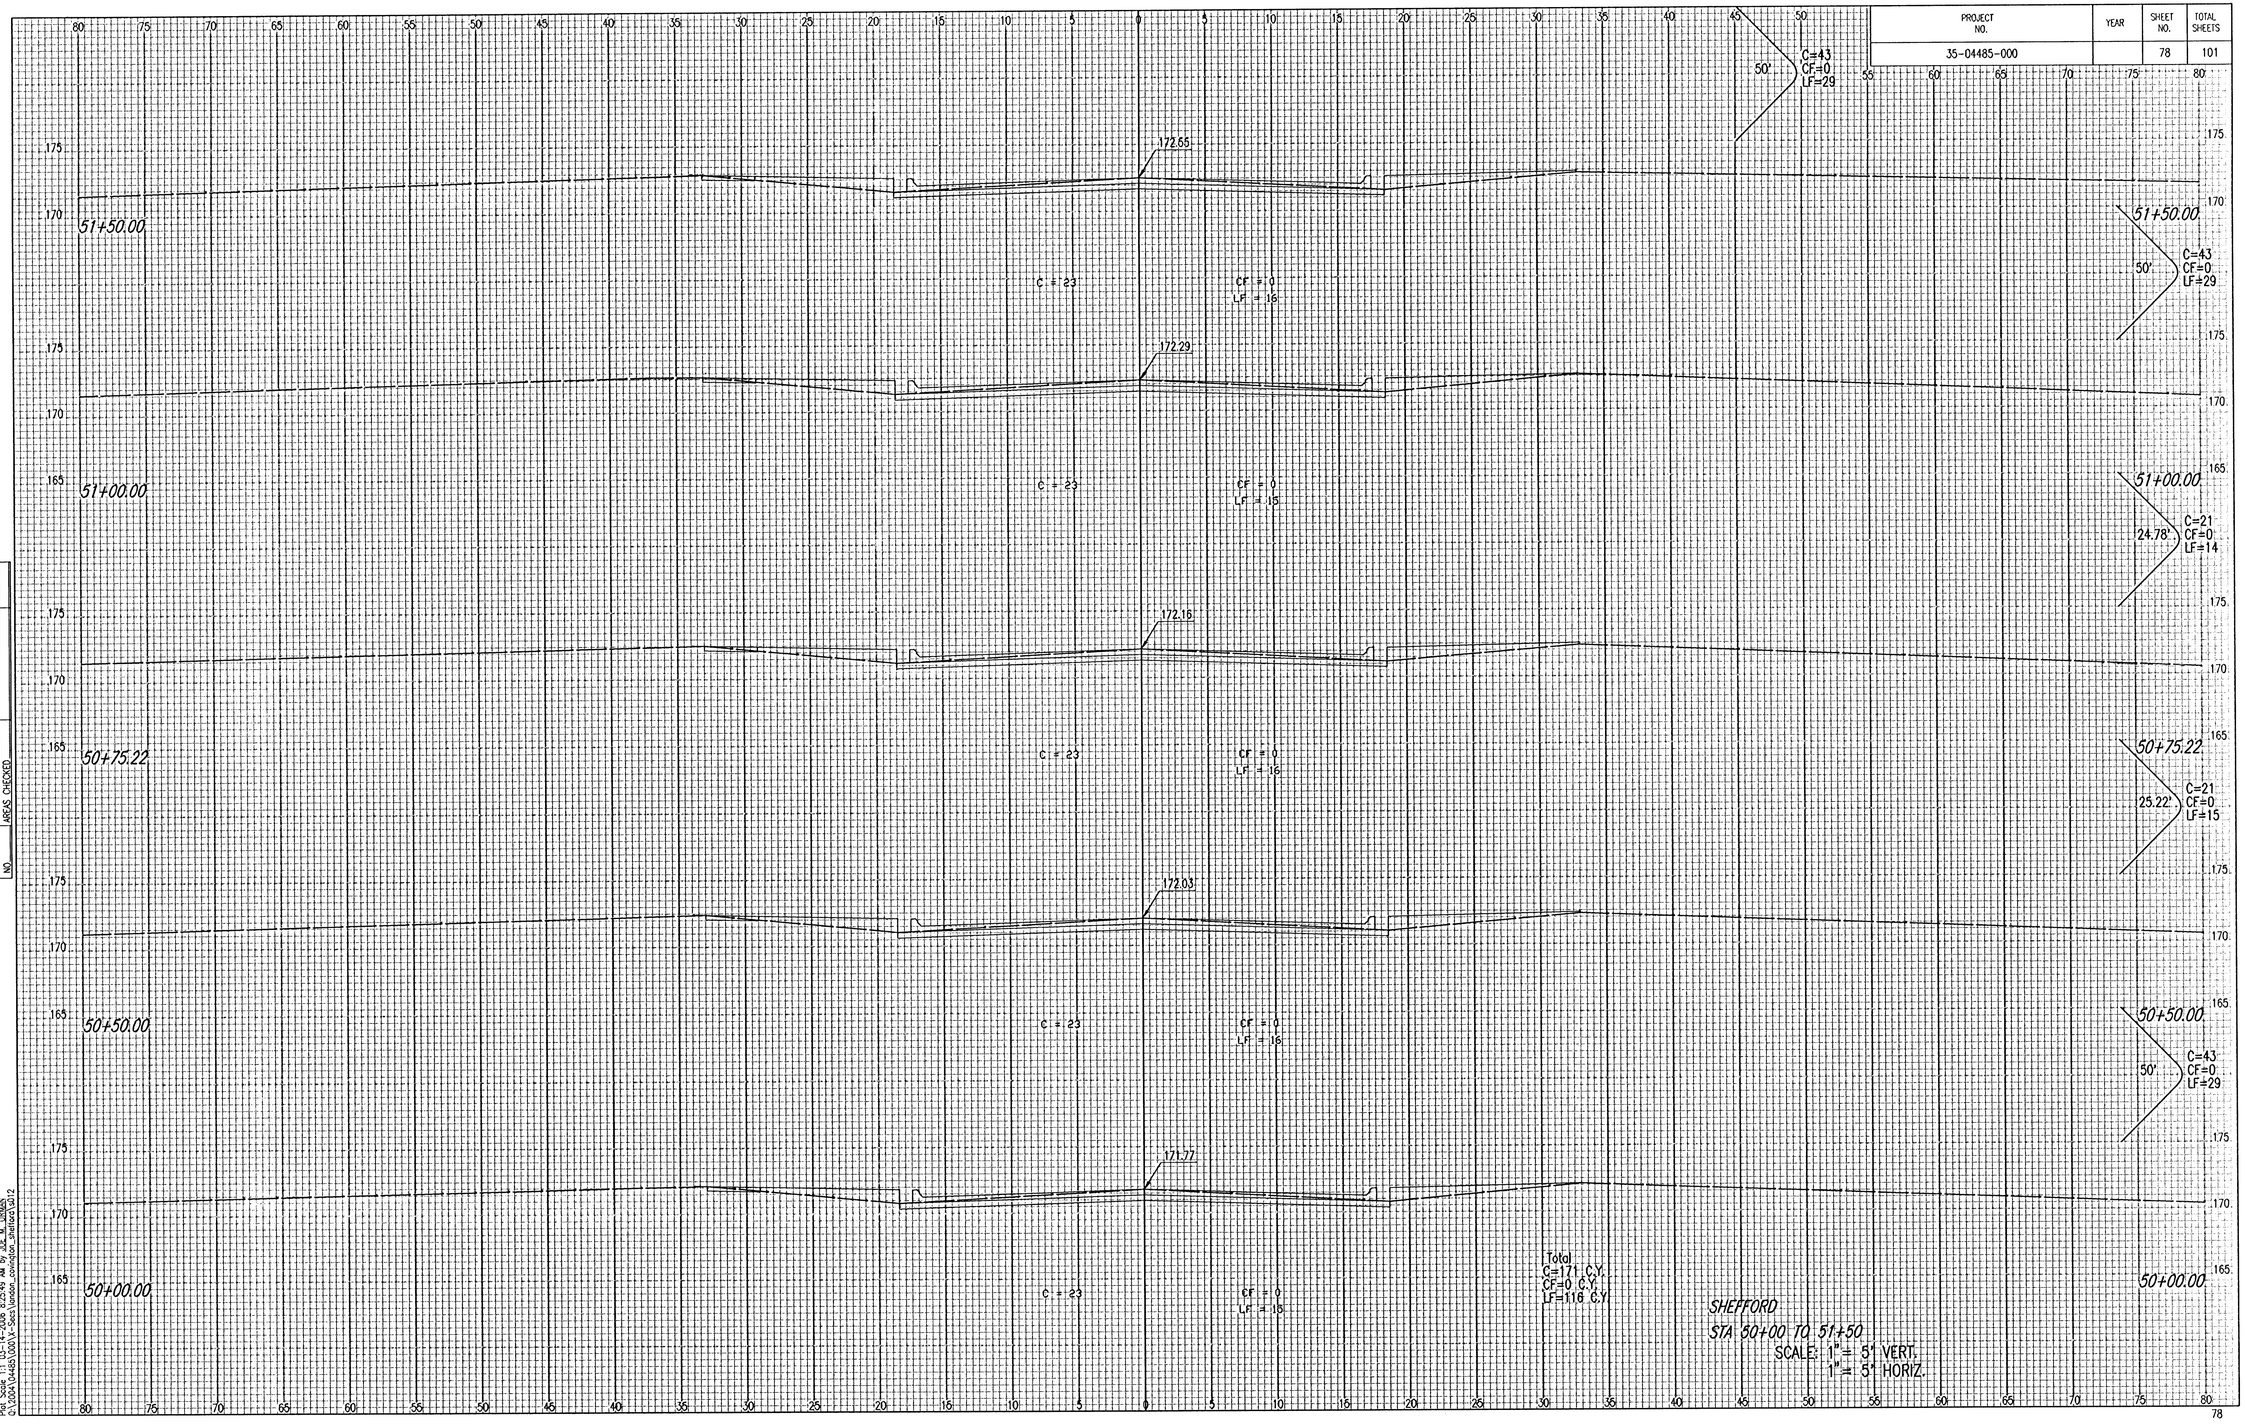

SHEFFORD
STA 50+00 TO 51+50
SCALE: 1" = 5' VERT.
1" = 5' HORIZ.

NO.	NOTE BOOK	TEMPLATE
		AREAS
		AREAS CHECKED

Saved: 11-09-2015 10:07:14 AM by BJS
Last Plotted: 11-09-2015 10:08:24 AM by JOE M. LIBMAN
C:\2004\0448S\1000\X-Sects\london_cavnation_sheffordV3d12