PROJECT NO.	YEAR	SHEET NO.	TOTAL SHEETS
35-04485-000		101	101

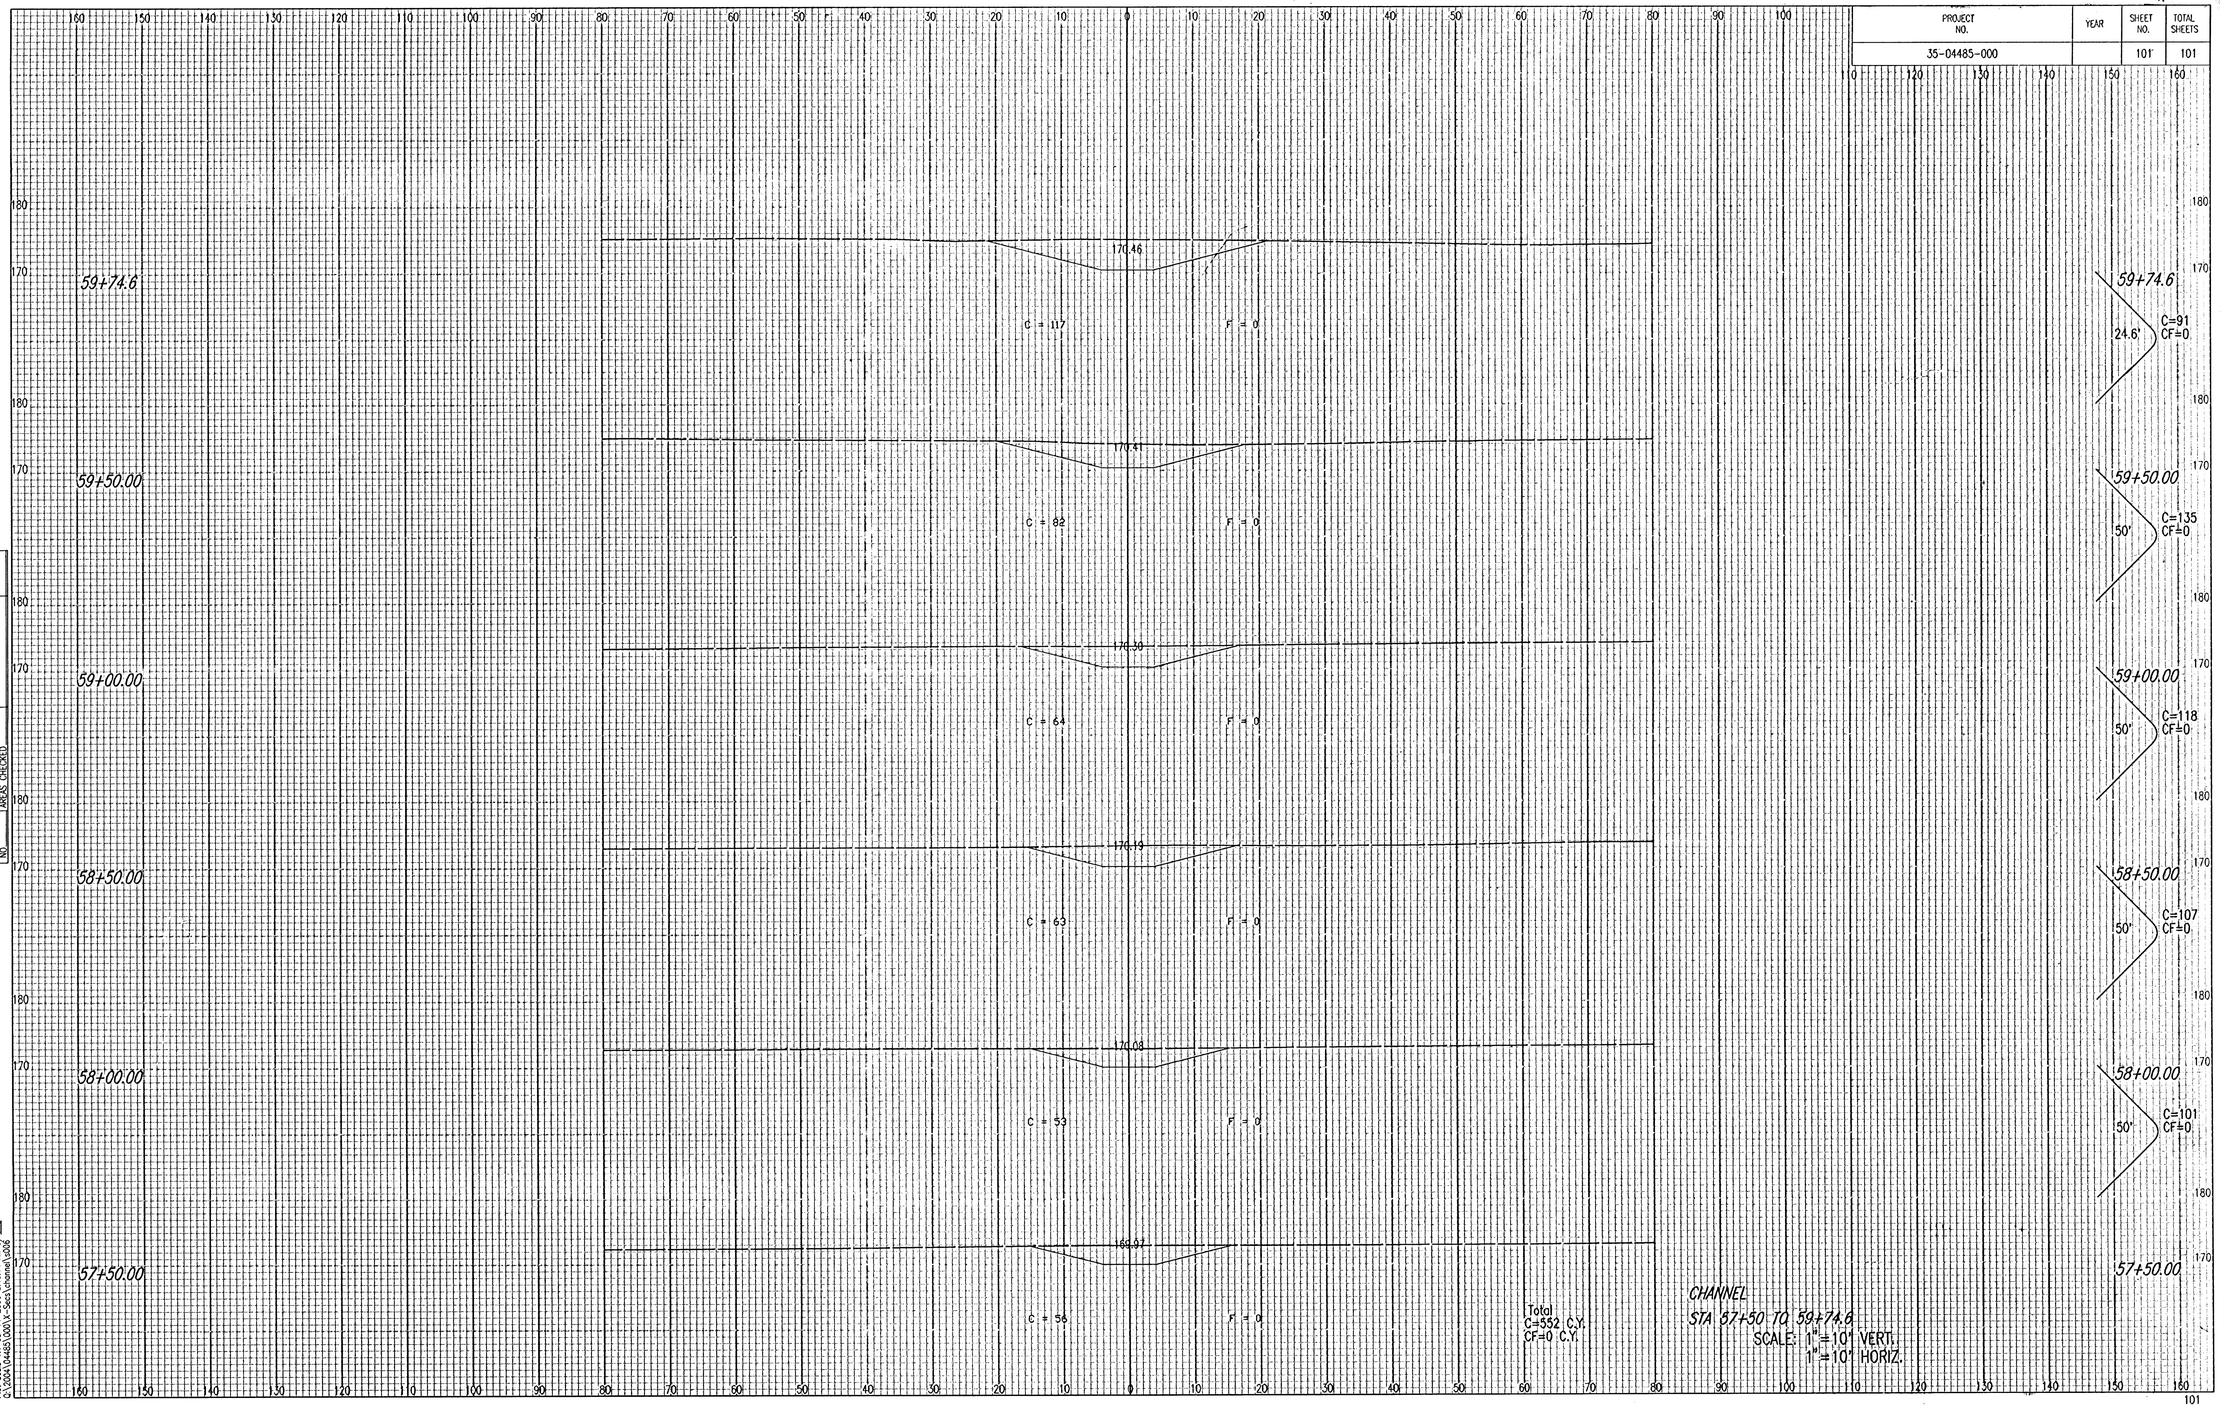

NOTE BOOK NO	TEMPLATE AREAS AREAS CHECKED

Saved 11-09-2005 11:55:30 AM by BJS
Plot Scale 1:1 03-14-2006 8:40:14 AM by AMM
G:\DGN\Sheets\2006\K-Sheets\Channel.dgn