SCALE: 1"=20'

20' 0 20' 40'

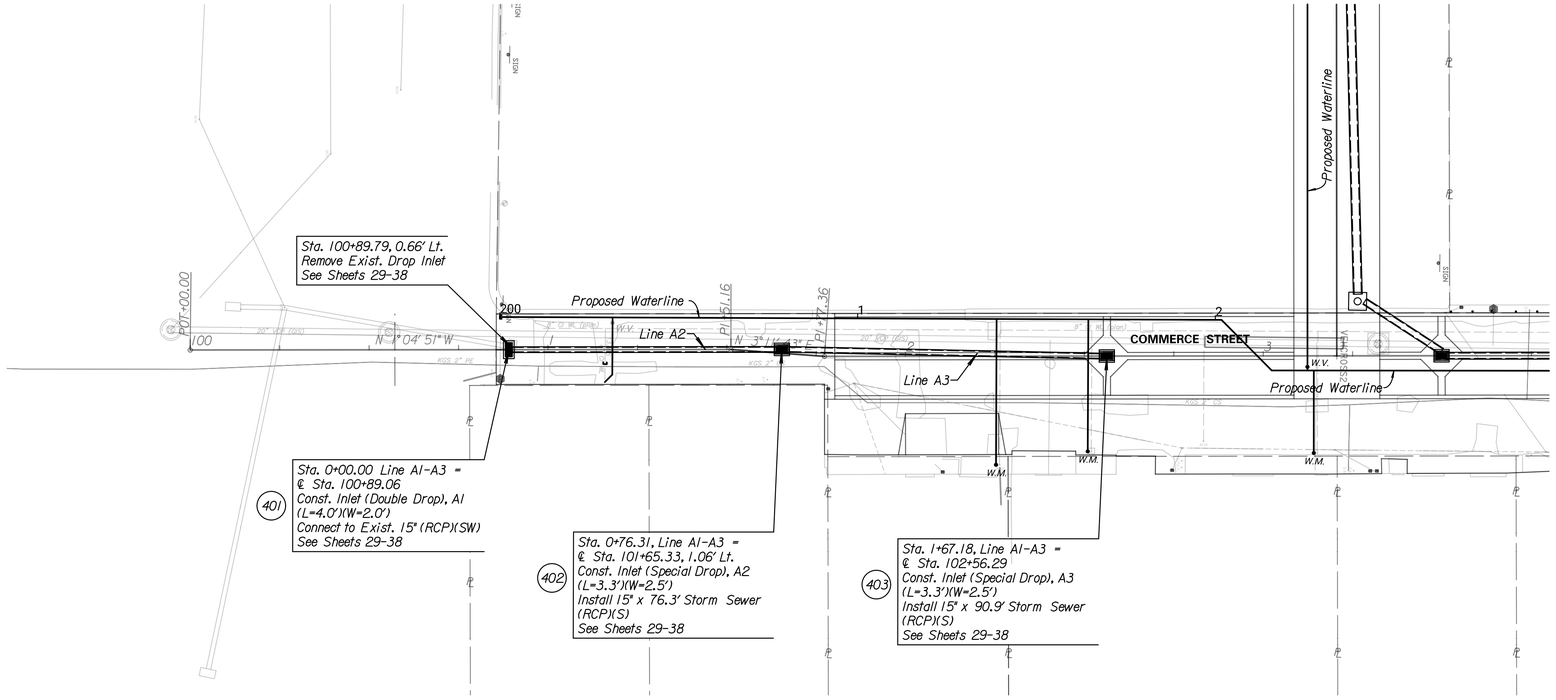

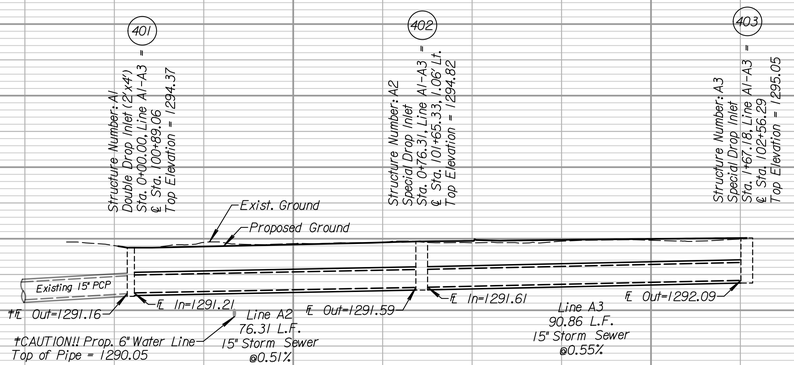

A1-A3

TRANSYSTEMS
245 N. WACO
SUITE 222
WICHITA, KANSAS 67202
MAIN: 316-303-3000
FAX: 316-462-5629

CONSULTANTS:

REVISIONS:

MARK	DATE	DESCRIPTION

COMMERCE STREET & ST. FRANCIS AVENUE IMPROVEMENTS FROM WATERMAN TO KELLOGG

WICHITA, KANSAS

CITY OF WICHITA

PROJ NO:	472-2021
SCALE:	1"=20'
DATE:	2/21/2024
DESIGNED BY:	MLC
DRAWN BY:	DJK
CHECKED BY:	MDB

SHEET TITLE:

COMMERCE STREET STORM SEWER IMPROVEMENTS SYSTEM A

SHEET NO.

29

SHEET 29 OF 163

djkratzer
2/21/2024 - 11:43:50 AM c:\transystems\pw_local\transyscorp-pw1\le-e_djkratzer\d1254772\C-SDR-M02-101.dgn

IF THIS DRAWING IS LESS THAN 22" X 36" IT IS A REDUCED SIZE DRAWING