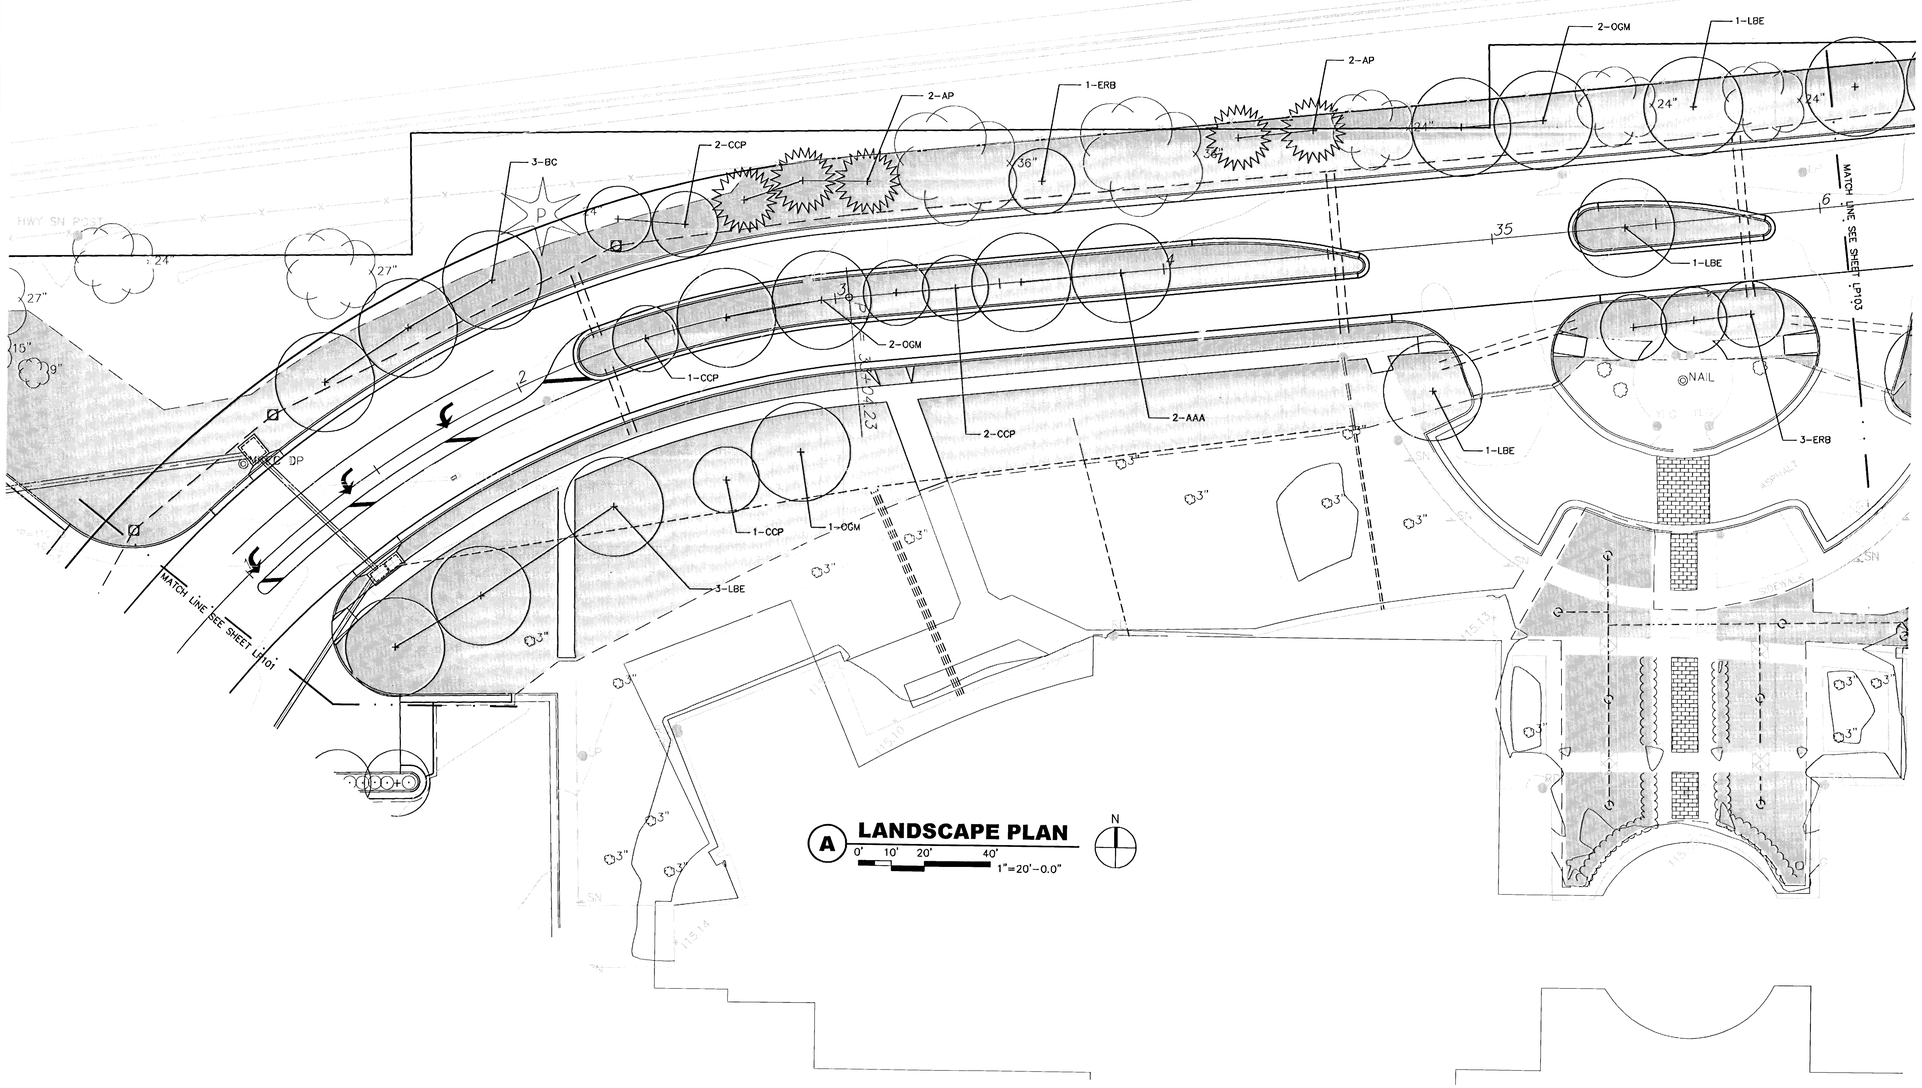



GossenLivingston Architecture
420 South Emporia
Wichita, KS 67202
Tel: (316) 265-9367
Fax: (316) 265-5646
Email: architects@glat.com

MKEC ENGINEERING CONSULTANTS
411 N. WEBB ROAD
WICHITA, KS. 67206
(316) 684-9600


McCORMICK AVENUE STREET IMPROVEMENTS
PROJECT NAME

LANDSCAPE PLAN – LP102
SHEET TITLE

| | | |
|---|---|---|
| TDM | TDM,LEG | LEG |
| DESIGN BY: | DRAWN BY: | CHECKED BY: |
| AUGUST 2005 | 03245 | 46 OF 111 |
| DATE | JOB NO. | SHEET/OF |