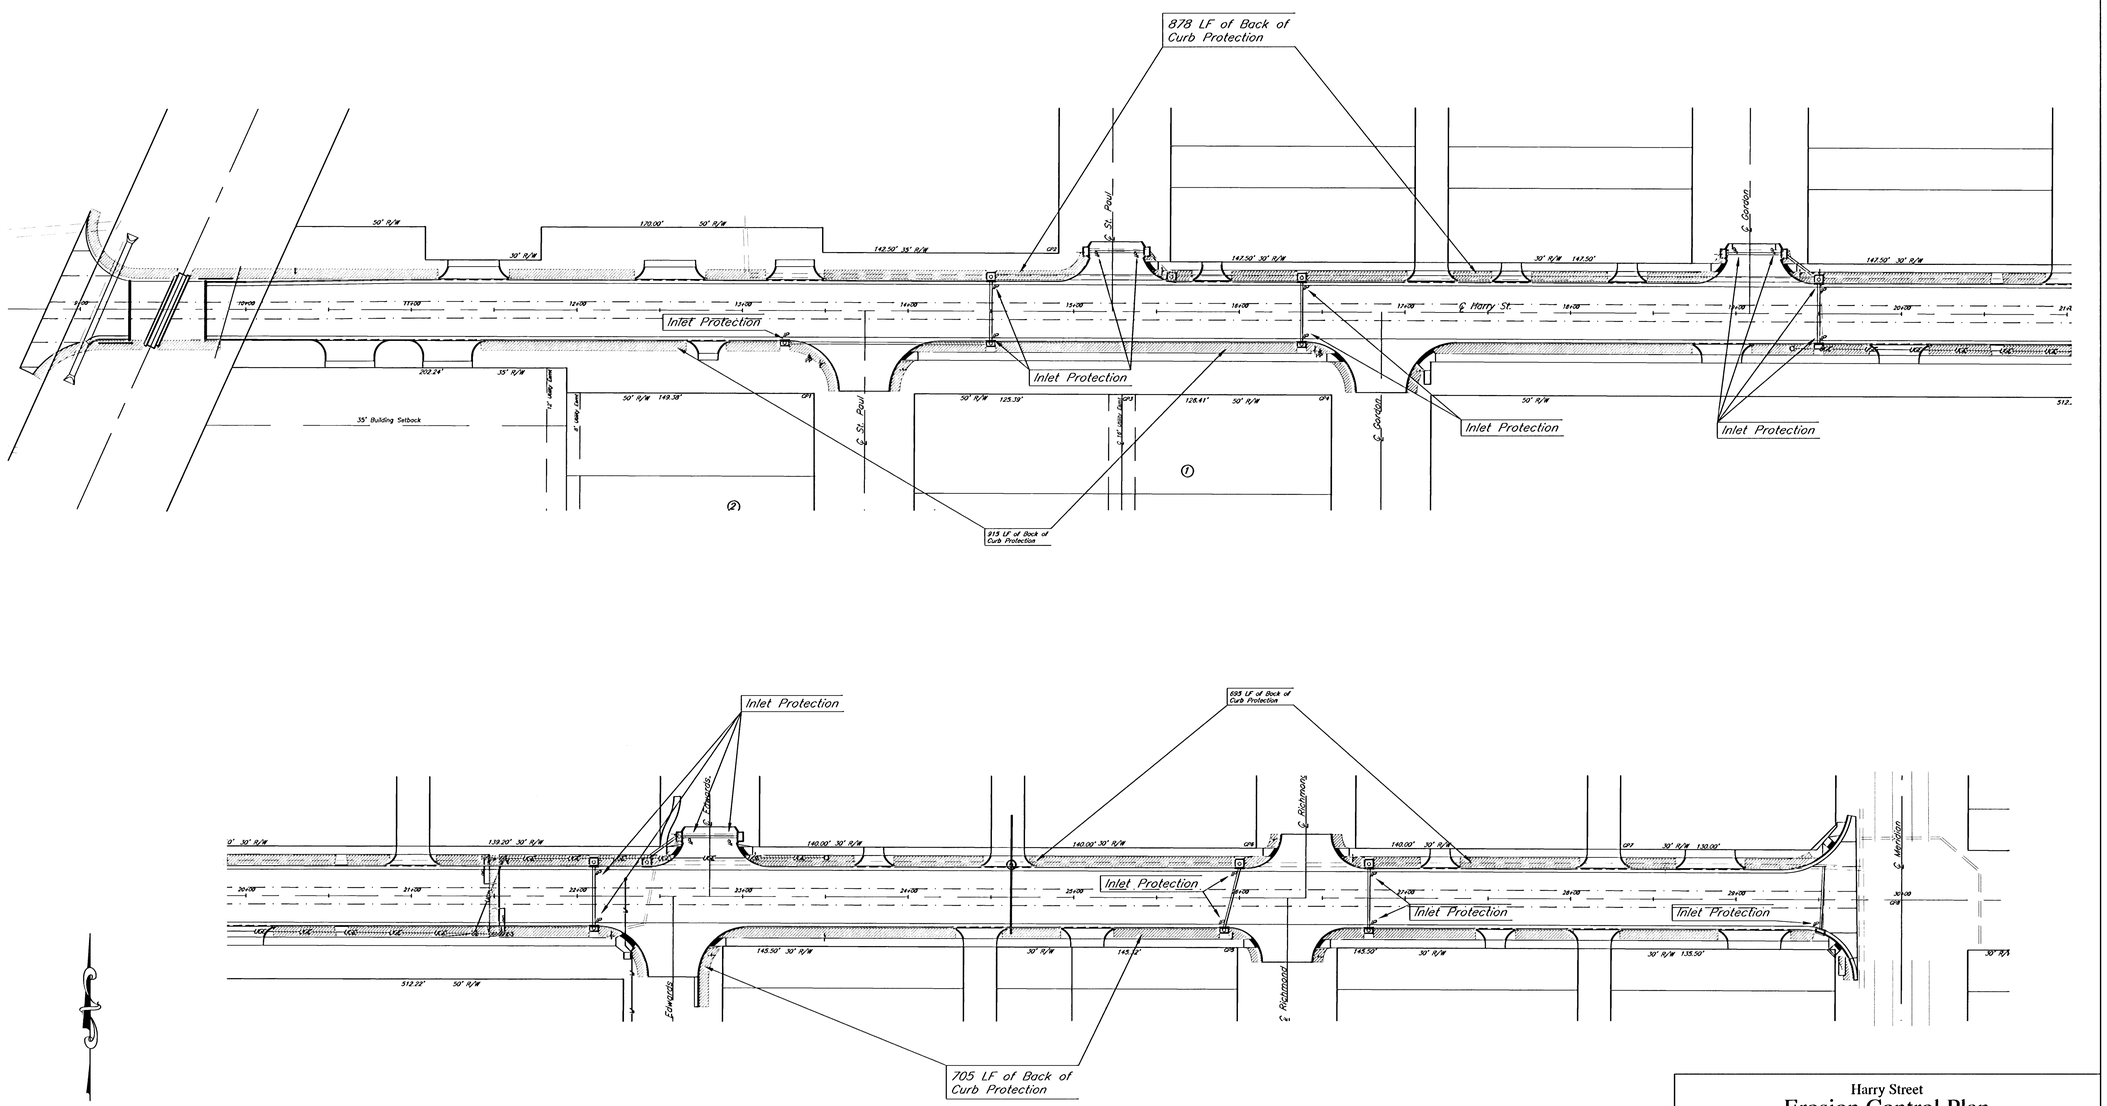

40 0 20 40 80 160

(IN FEET)
1 inch = 40 ft.

Harry Street

Erosion Control Plan

Wichita, KS

kemiller engineering
516 S. Market,
Wichita, KS 67202
316/264-0242

PROJECT NUMBER 472-84001 OCA#:706900

KEM NO.	FILE	DATE	SHEET
04050	erosion	6/05	43
DESIGN	DRAWN	REVISED	OF
PB	JO	11/21/05	58