


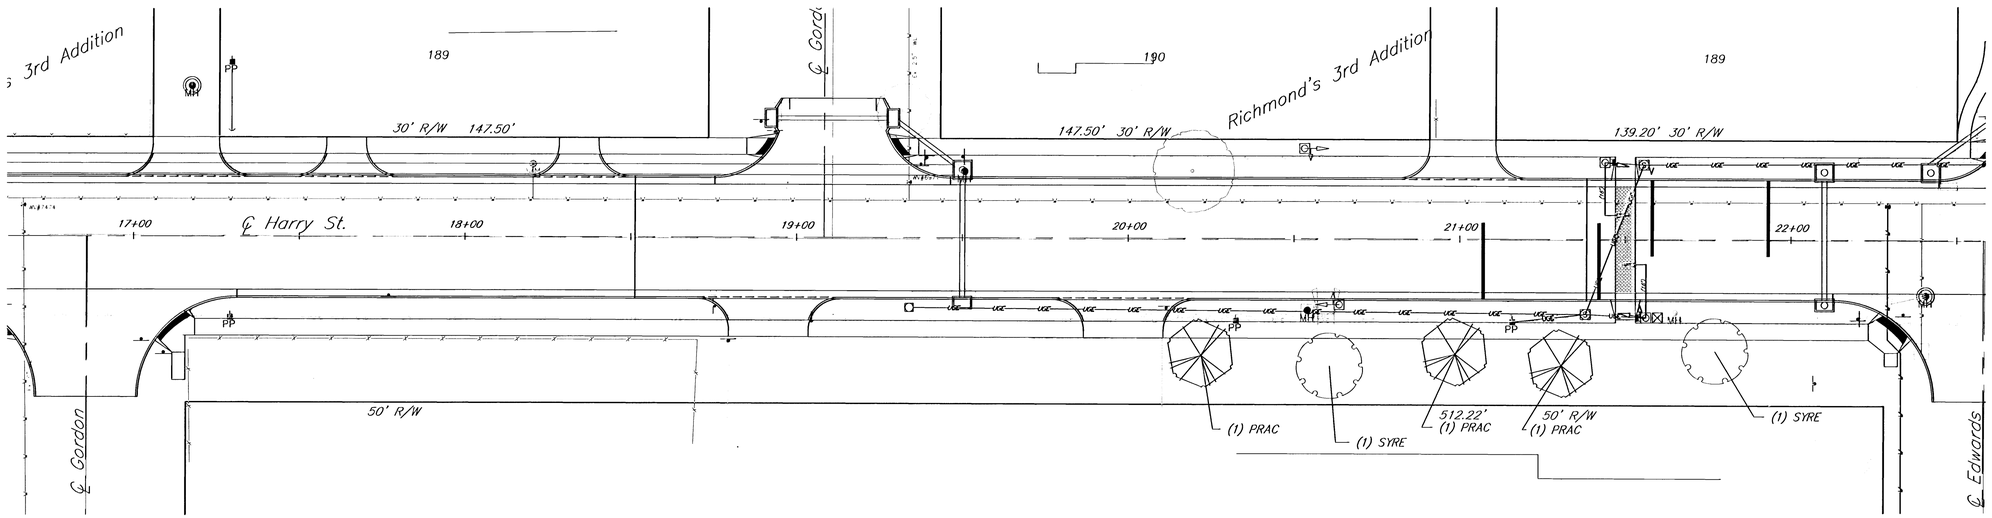

LANDWORKS studio

P.O. BOX 3783 OLATHE, KS 66063 913-780-6707

Harry Street, Meridian to K-42

Landscape Sta. 18+00 to 22+00

Wichita, KS

kemiller engineering
516 S. Market, Wichita, KS 67202 316/264-0242

PROJECT NUMBER 472-84001 OCA#: 706900

KEM NO.	FILE	DATE	SHEET
04050	Landscape	10/22/04	56
DESIGN	DRAWN	REVISED	OF
CM	CM	11/21/05	58