
Subdivision Bench Marks

No.	Street and Station	From CL	Description	Elevation
7	Cherry Creek, Sta 4+72	17' Rt	Top of E curb of Cherry Creek at W end of N return Triple Crown	
10	Triple Crown, Sta 2+97	13' Rt	Top of E curb of Triple Cronw at W end of N return Triple Crown Ct	

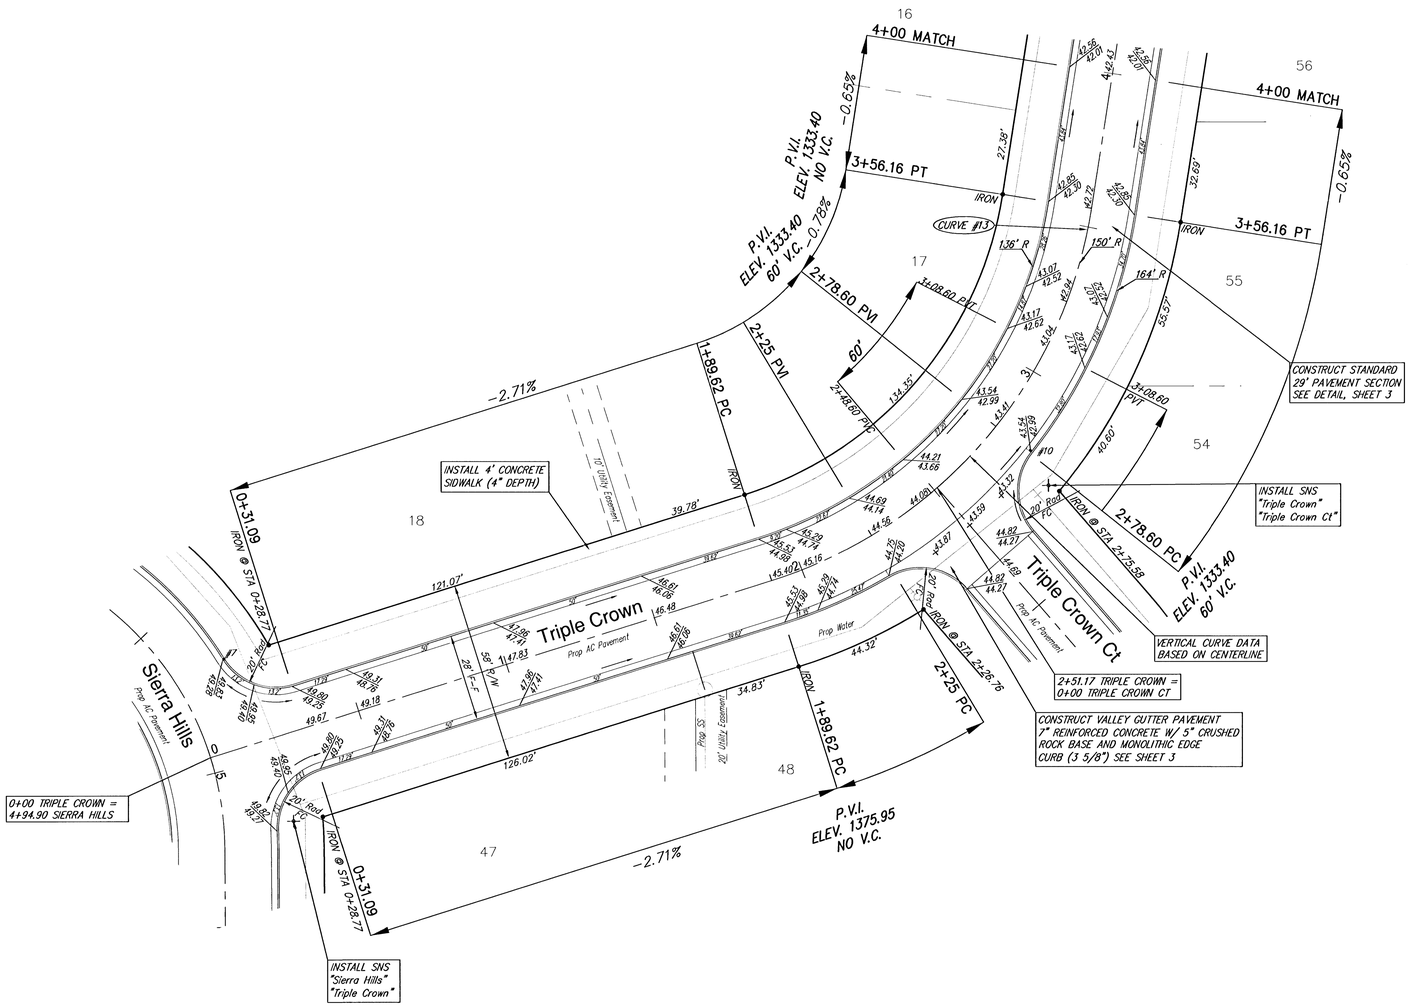

NOTE: FOR CURVE DATA TABLES SEE SHEET 18

SCALE 1" = 20'
IRON = ●

SIERRA HILLS STREET IMPROVEMENTS
Triple Crown
WICHITA, KANSAS

Ruggles & Bohm, P.A.
Engineering, Surveying, Land Planning
924 North Main
Wichita, Kansas 67203
www.rbkansas.com
(316) 264-8008
(316) 264-4621 fax
E-mail: info@rbkansas.com

DESIGN CMB
DRAWN EJG
REVIEW
UTILITY
DATE Apr. 22, 2003
DRAWING FILE Paving [Triple Crown]
PROJECT NUMBER 472-83703
RB JOB 22721
SHEET 15 OF 69