
Subdivision Bench Marks

No.	Street and Station	From CL	Description	Elevation
2	Cherry Creek, Sta 6+21	17' Lt	Top of N curb of Cherry Creek at S end of E return Cherry Creek Ct	
3	Cherry Creek, Sta 10+45	17' Lt	Top of N curb of Cherry Creek at W end of N return Horseback	

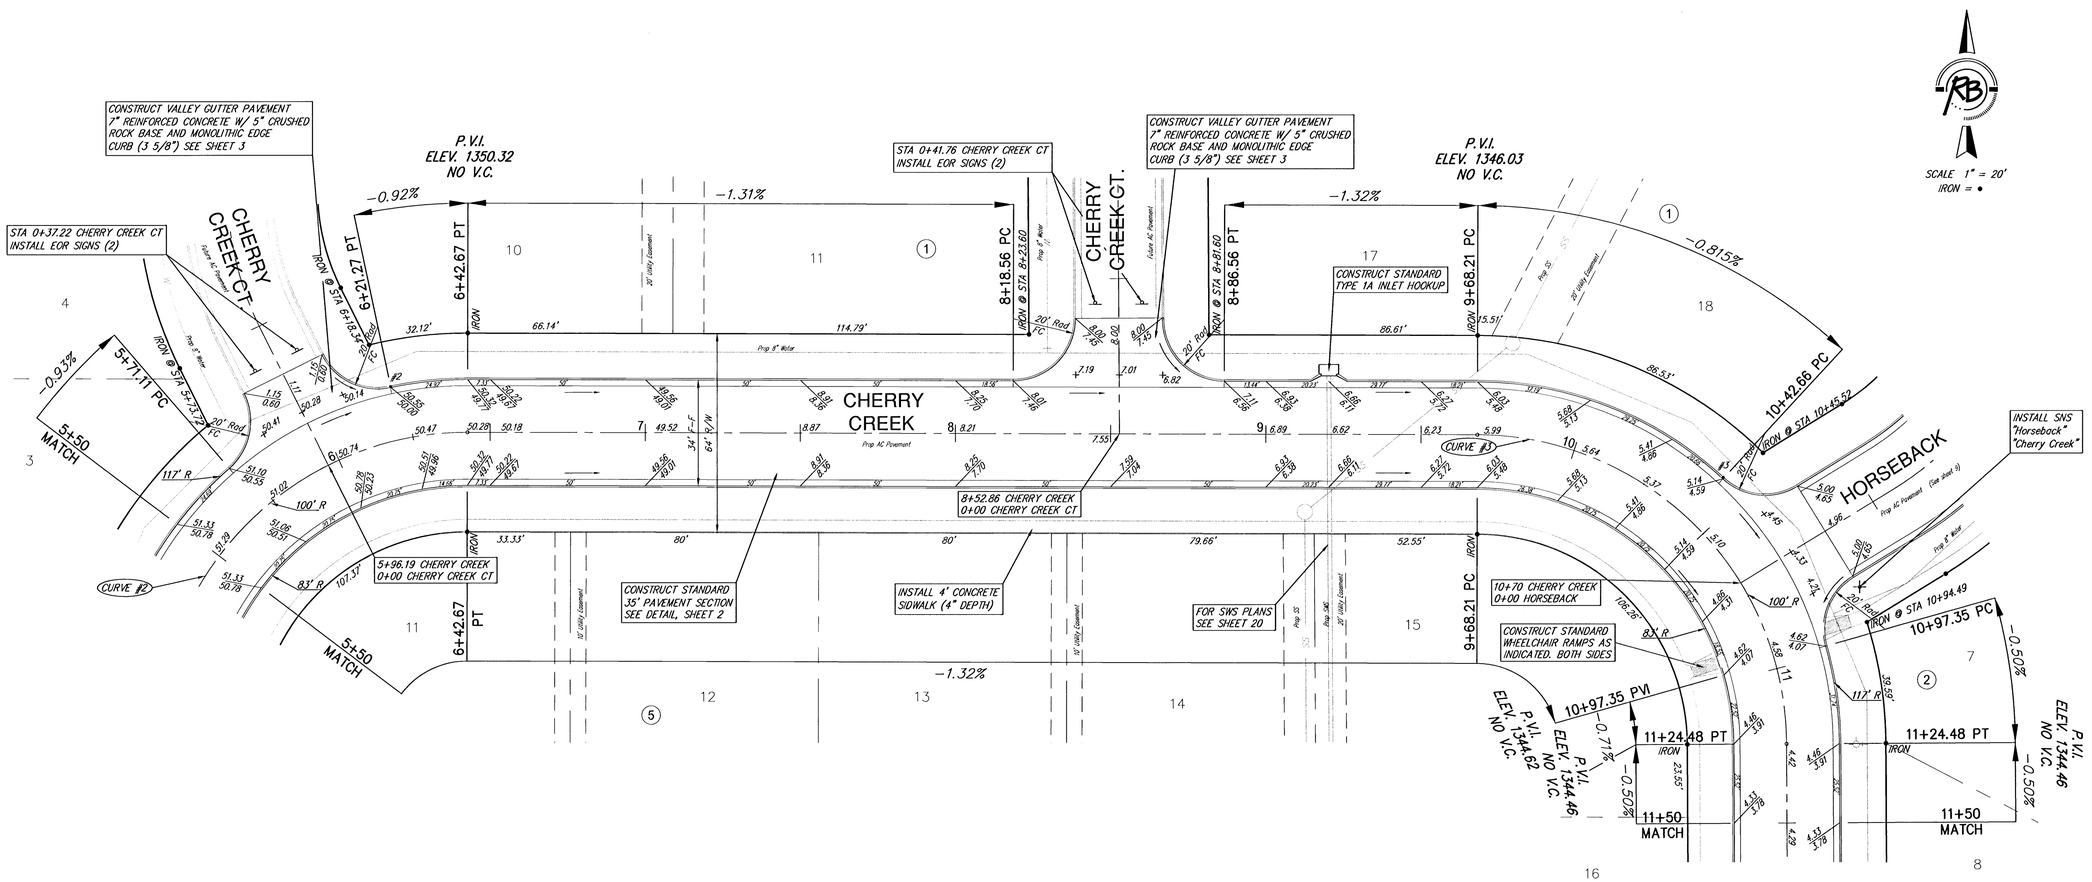

NOTE: FOR CURVE DATA TABLES SEE SHEET 18

SIERRA HILLS STREET IMPROVEMENTS
Cherry Creek
WICHITA, KANSAS

Ruggles & Bohm, P.A.
Engineering, Surveying, Land Planning
924 North Main
Wichita, Kansas 67203
www.rbkansas.com
(316) 264-8008
(316) 264-4621 fax
E-mail: info@rbkansas.com

DESIGN	CMB
DRAWN	EJG
REVIEW	
UTILITY	
DATE	Apr. 22, 2003
DRAWING FILE	Paving [Cherry Creek 2]
PROJECT NUMBER	472-83703
SHEET	7 OF 69