
## Subdivision Bench Marks

| No. | Street and Station | From CL | Description | Elevation |
|---|---|---|---|---|
| 4 | Cherry Creek, Sta 12+74 | 17' Rt | Top of S curb of Cherry Creek at S lot line of Lot 17, Block 5 | |
| 5 | Cherry Creek, Sta 16+73 | 17' Rt | Top of N curb of Cherry Creek at W end of S return Cherry Creek | |

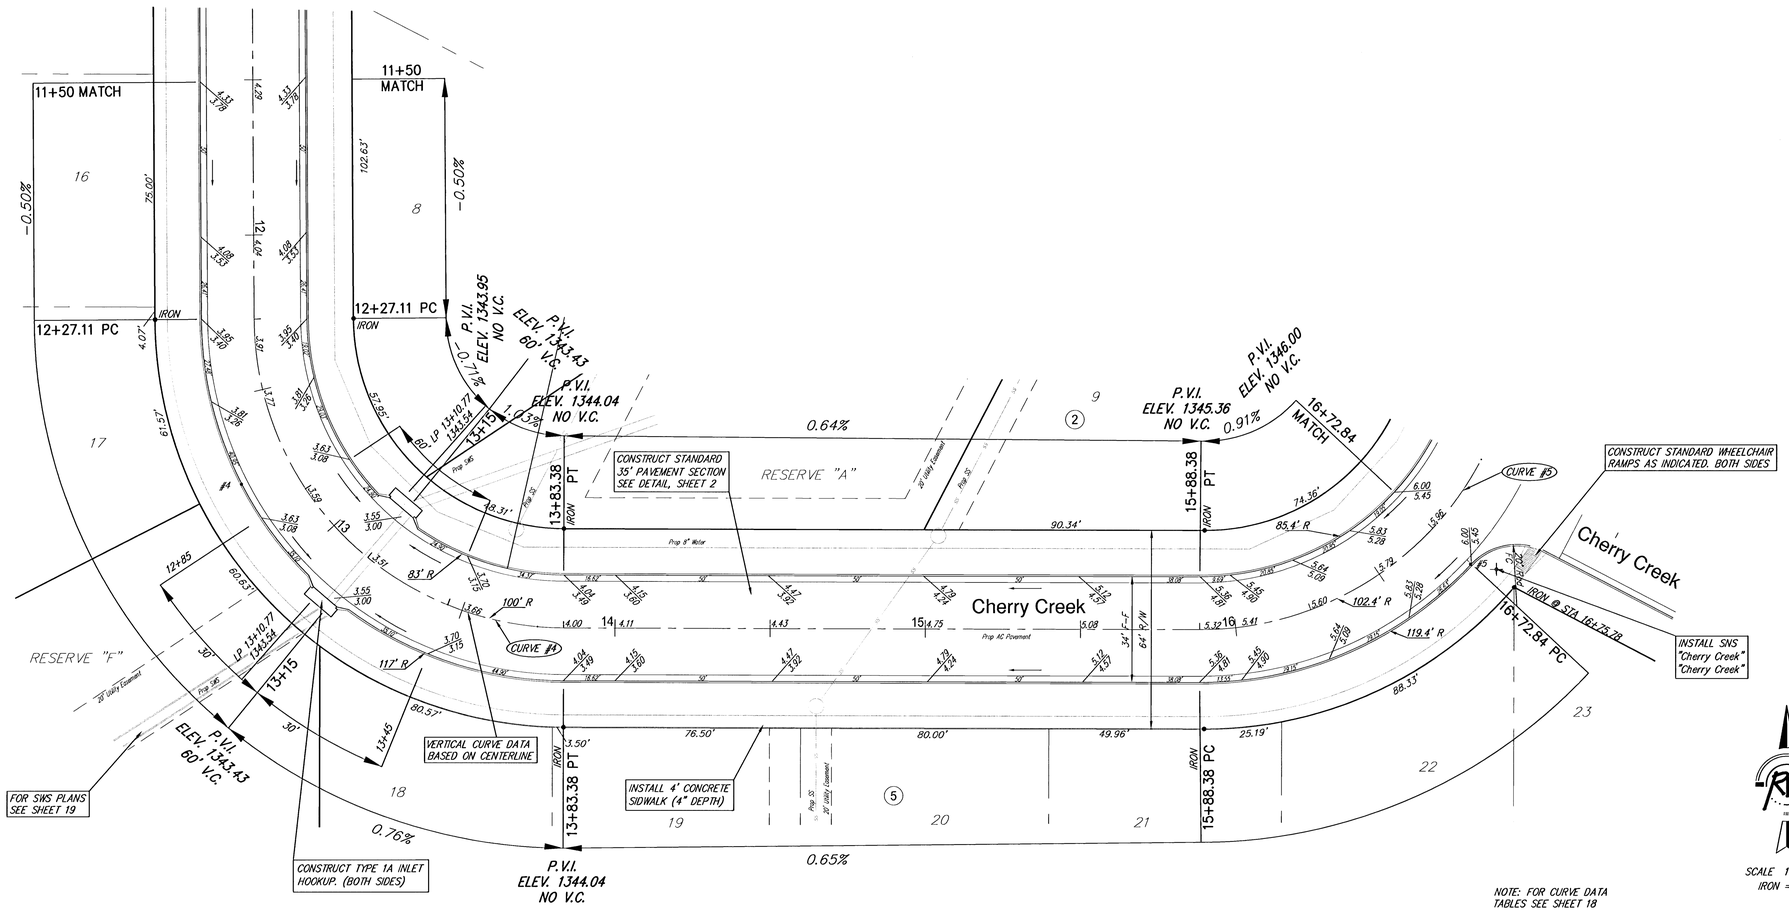


NOTE: FOR CURVE DATA TABLES SEE SHEET 18

CONSTRUCT COMBINED ROLL TYPE CURB AND GUTTER (3 5/8") BOTH SIDES

# SIERRA HILLS STREET IMPROVEMENTS
## Cherry Creek
## WICHITA, KANSAS


Ruggles & Bohm, P.A.
Engineering, Surveying, Land Planning
924 North Main
Wichita, Kansas 67203
www.rbkansas.com
(316) 264-8008
(316) 264-4821 fax
E-mail: info@rbkansas.com


| | |
|---|---|
| DESIGN | CMB |
| DRAWN | EJG |
| REVIEW | |
| UTILITY | |
| DATE | Apr. 22, 2003 |
| DRAWING FILE | Paving [Cherry Creek 3] |
| PROJECT NUMBER | 472-83703 |
| PW JOB | 22721 |
| SHEET | 8 |
| OF | 69 |