
Subdivision Bench Marks

No.	Street and Station	From CL	Description	Elevation
5	Cherry Creek, Sta 16+73	17' Rt	Top of N curb of Cherry Creek at W end of S return Cherry Creek	
6	Sierra Hills, Sta 19+67	17' Rt	Top of N curb of Sierra Hills at W end of S return Triple Crown Ct	

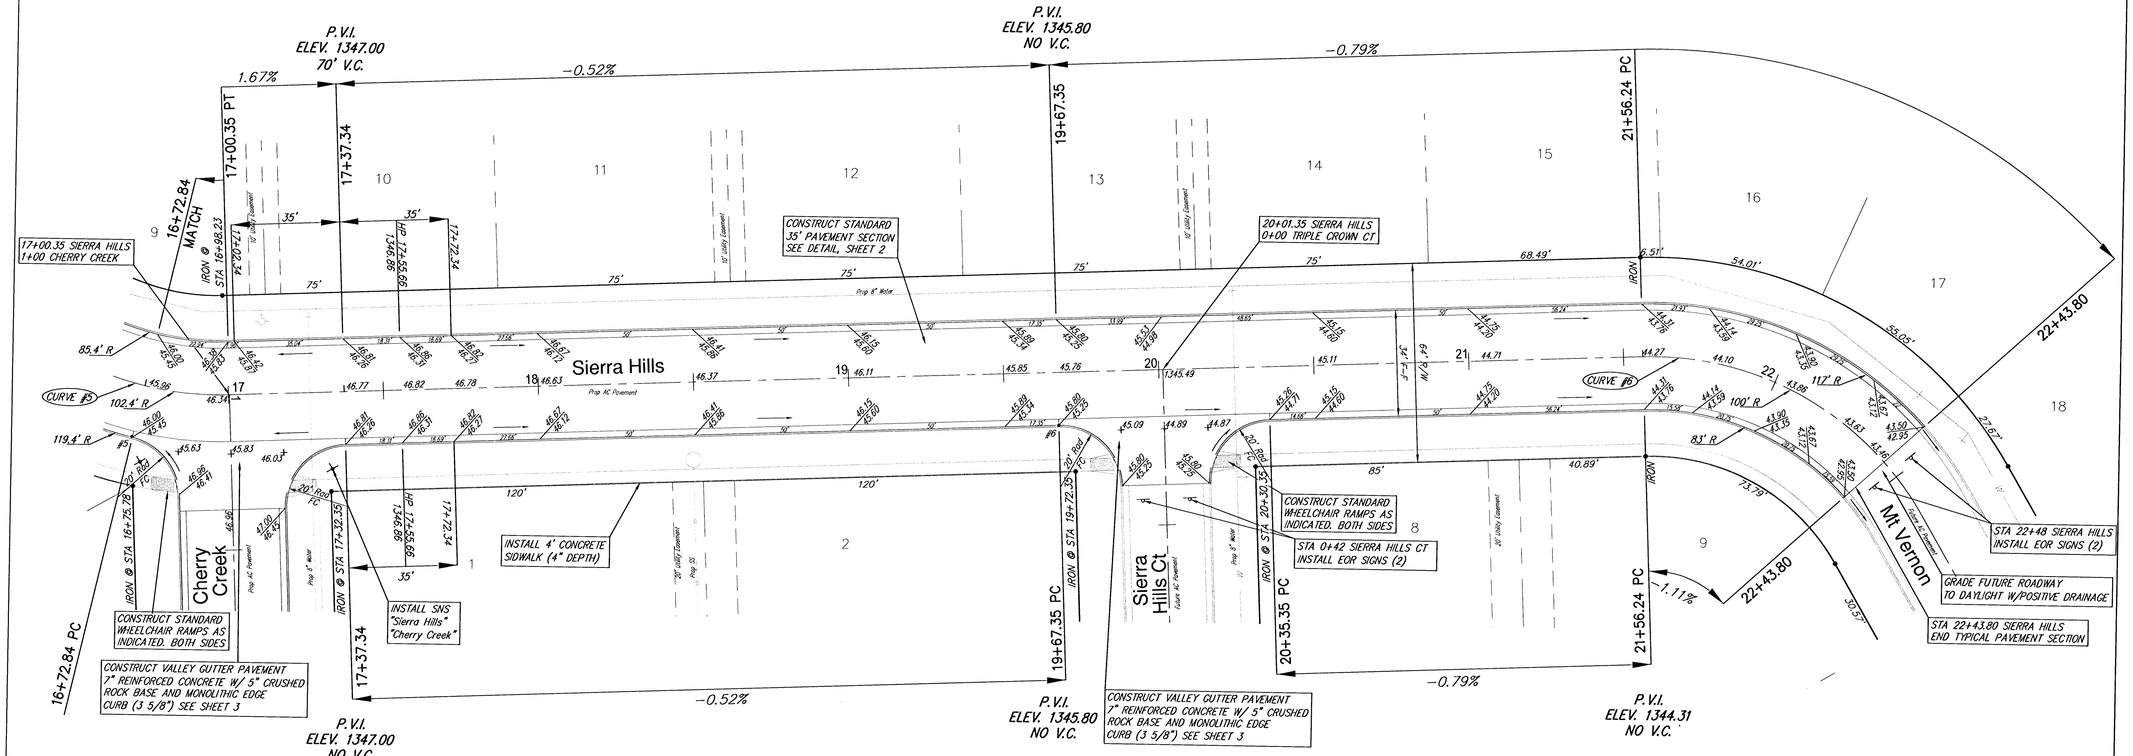

NOTE: FOR CURVE DATA TABLES SEE SHEET 18

SCALE 1" = 20'
IRON = ●

SIERRA HILLS STREET IMPROVEMENTS
Sierra Hills
WICHITA, KANSAS

Ruggles & Bohm, P.A.
Engineering, Surveying, Land Planning
924 North Main
Wichita, Kansas 67203
www.rbkansas.com
(316) 264-8008
(316) 264-4621 fax
E-mail: info@rbkansas.com

DESIGN	CMB
DRAWN	EJG
REVIEW	
UTILITY	
DRAWING FILE	Paving [Sierra Hills]
PROJECT NUMBER	472-83703
DATE	Apr. 22, 2003
RB JOB	22121
SHEET	9 OF 69