Subdivision Bench Marks

No.	Street and Station	From CL	Description	Elevation
5	Cherry Creek, Sta 16+73	17' Rt	Top of N curb of Cherry Creek at W end of S return Cherry Creek	

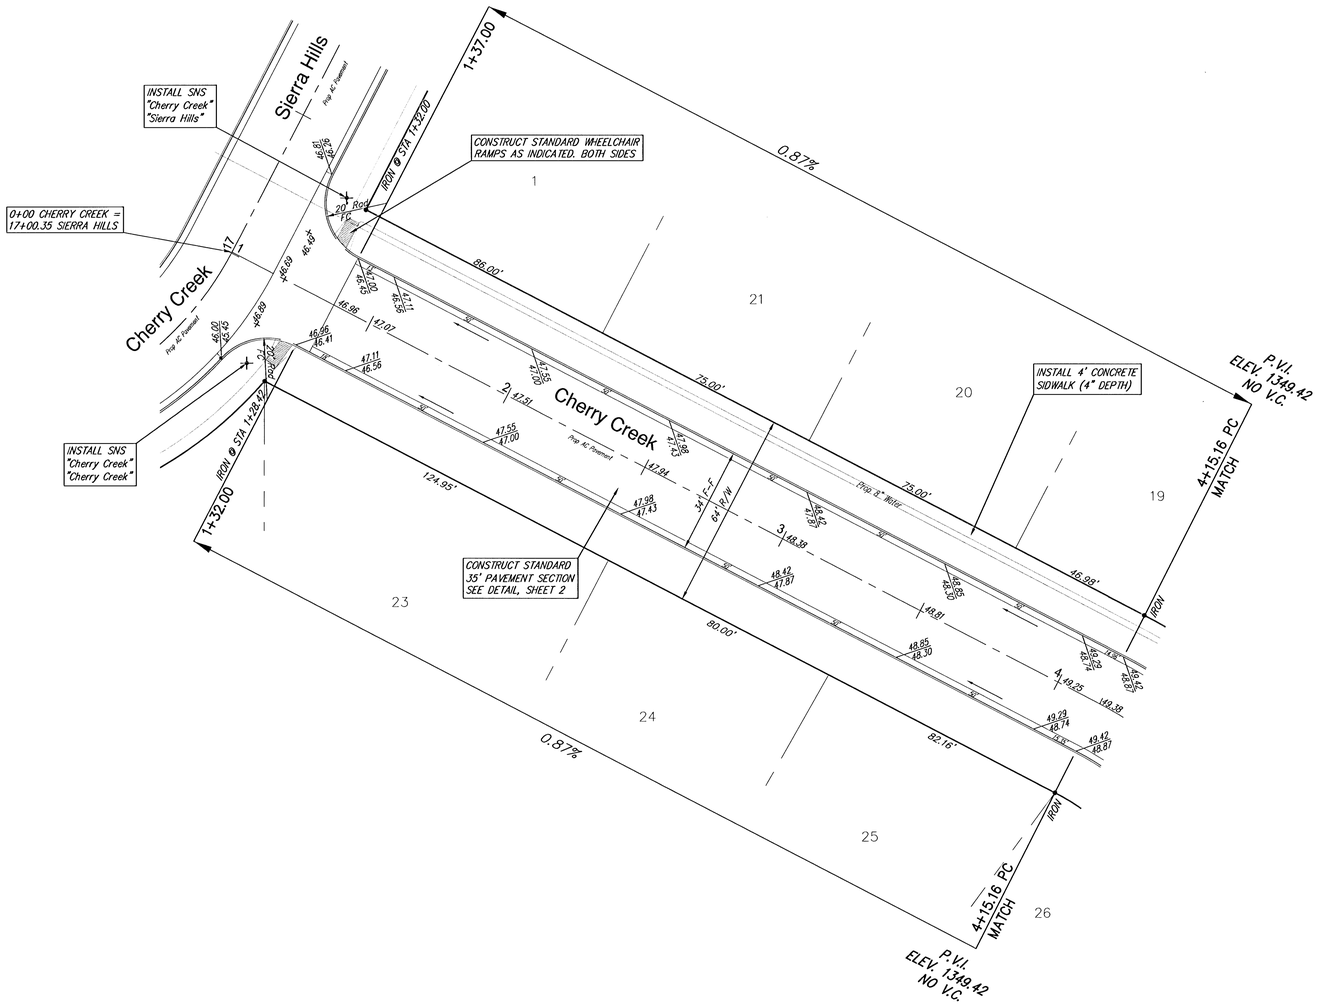

SCALE 1" = 20'
IRON = ●

NOTE: FOR CURVE DATA TABLES SEE SHEET 18

CONSTRUCT COMBINED ROLL TYPE CURB AND GUTTER (3 5/8") BOTH SIDES

SIERRA HILLS STREET IMPROVEMENTS
Sierra Hills
WICHITA, KANSAS

Ruggles & Bohm, P.A.
Engineering, Surveying, Land Planning
924 North Main
Wichita, Kansas 67203
www.rbkansas.com
(316) 264-8008
(316) 264-4621 fax
E-mail: info@rbkansas.com

DRAWING FILE: Paving (Sierra Hills 2)
PROJECT NUMBER: 472-83703
DESIGN: CMB
DRAWN: EJG
REVIEW:
UTILITY:
DATE: Apr. 22, 2003
Rel. JOB: 2272
SHEET 10 OF 69