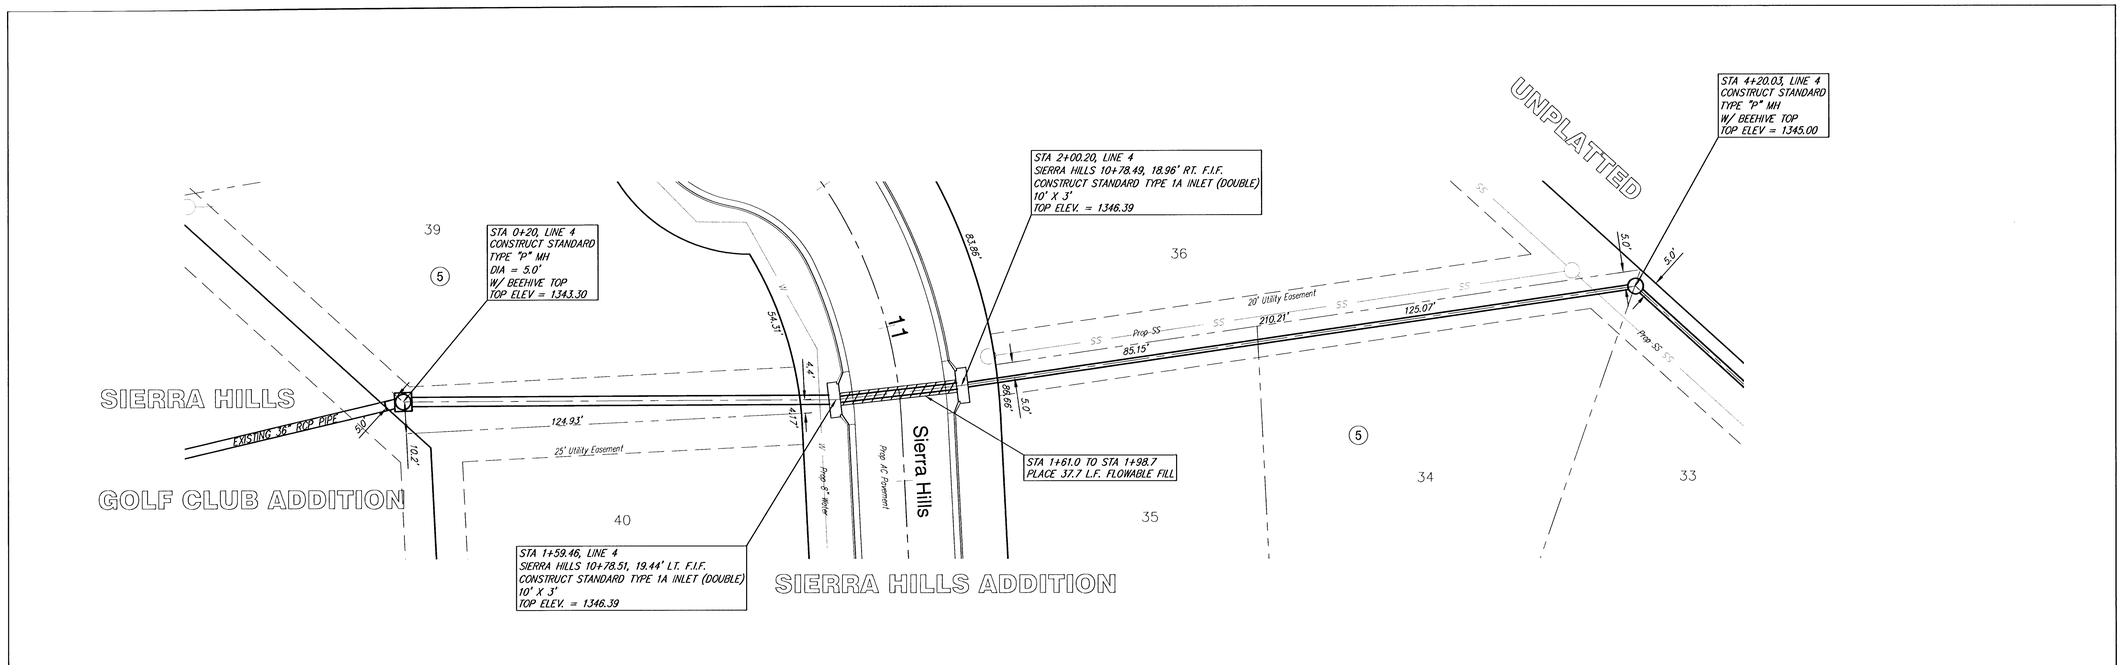

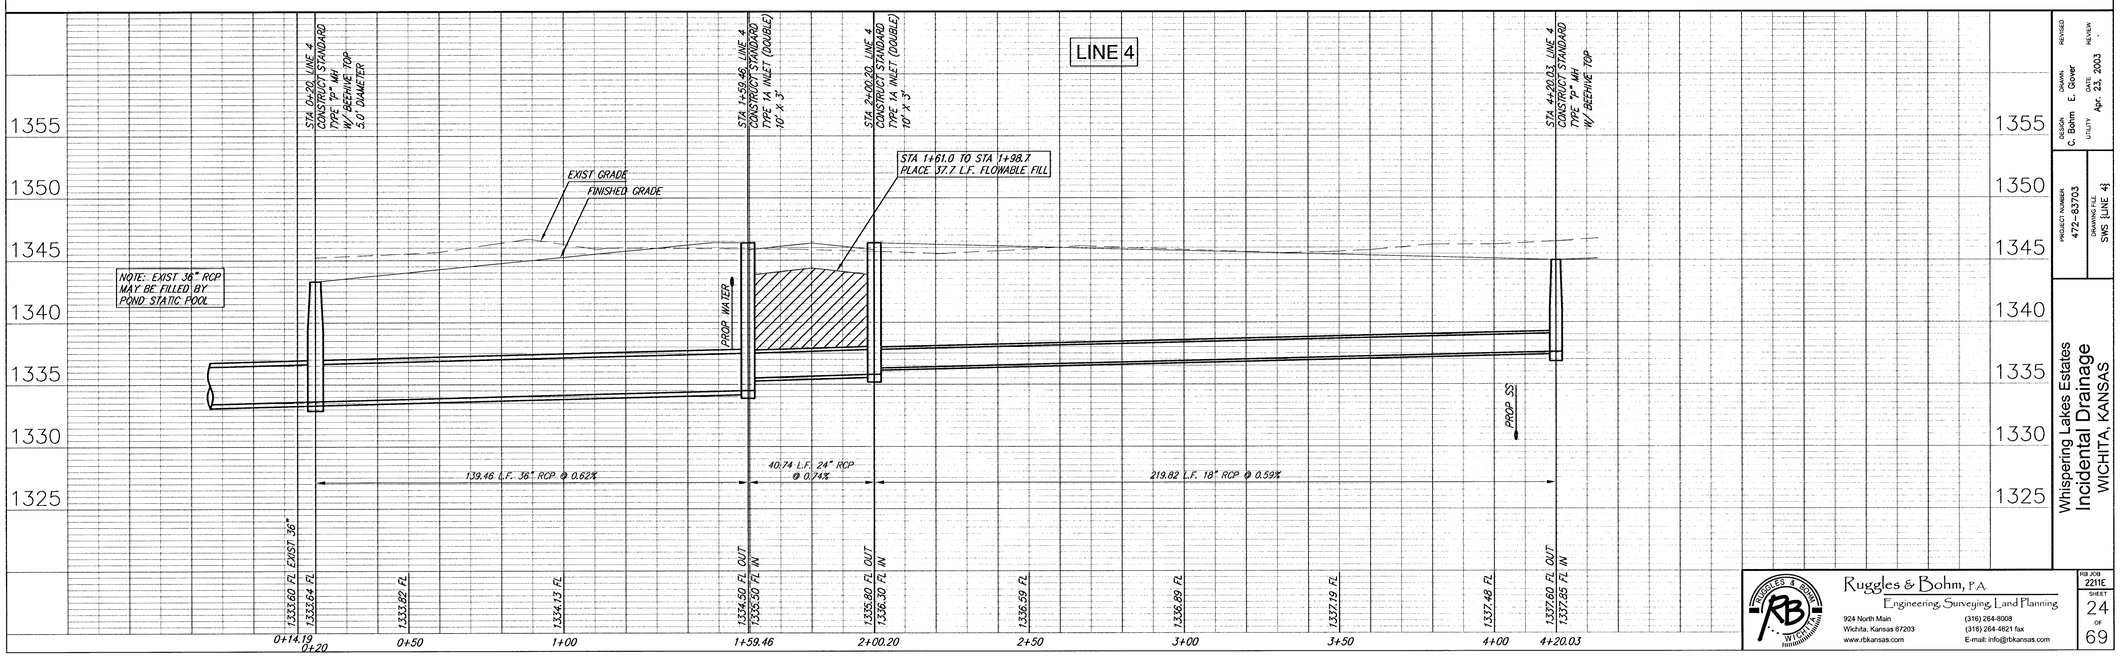

DESIGN	C. Bohm
DRAWN	E. Gover
REVISED	
DATE	Apr. 23, 2003
UTILITY	
REVIEW	
PROJECT NUMBER	472-83703
DRAWING FILE	SWG LINE 4

Whispering Lakes Estates
Incidental Drainage
WICHITA, KANSAS

Ruggles & Bohm, P.A.
Engineering, Surveying, Land Planning
924 North Main
Wichita, Kansas 67203
www.rbkansas.com
(316) 264-8008
(316) 264-4621 fax
E-mail: info@rbkansas.com

RB JOB 2211E