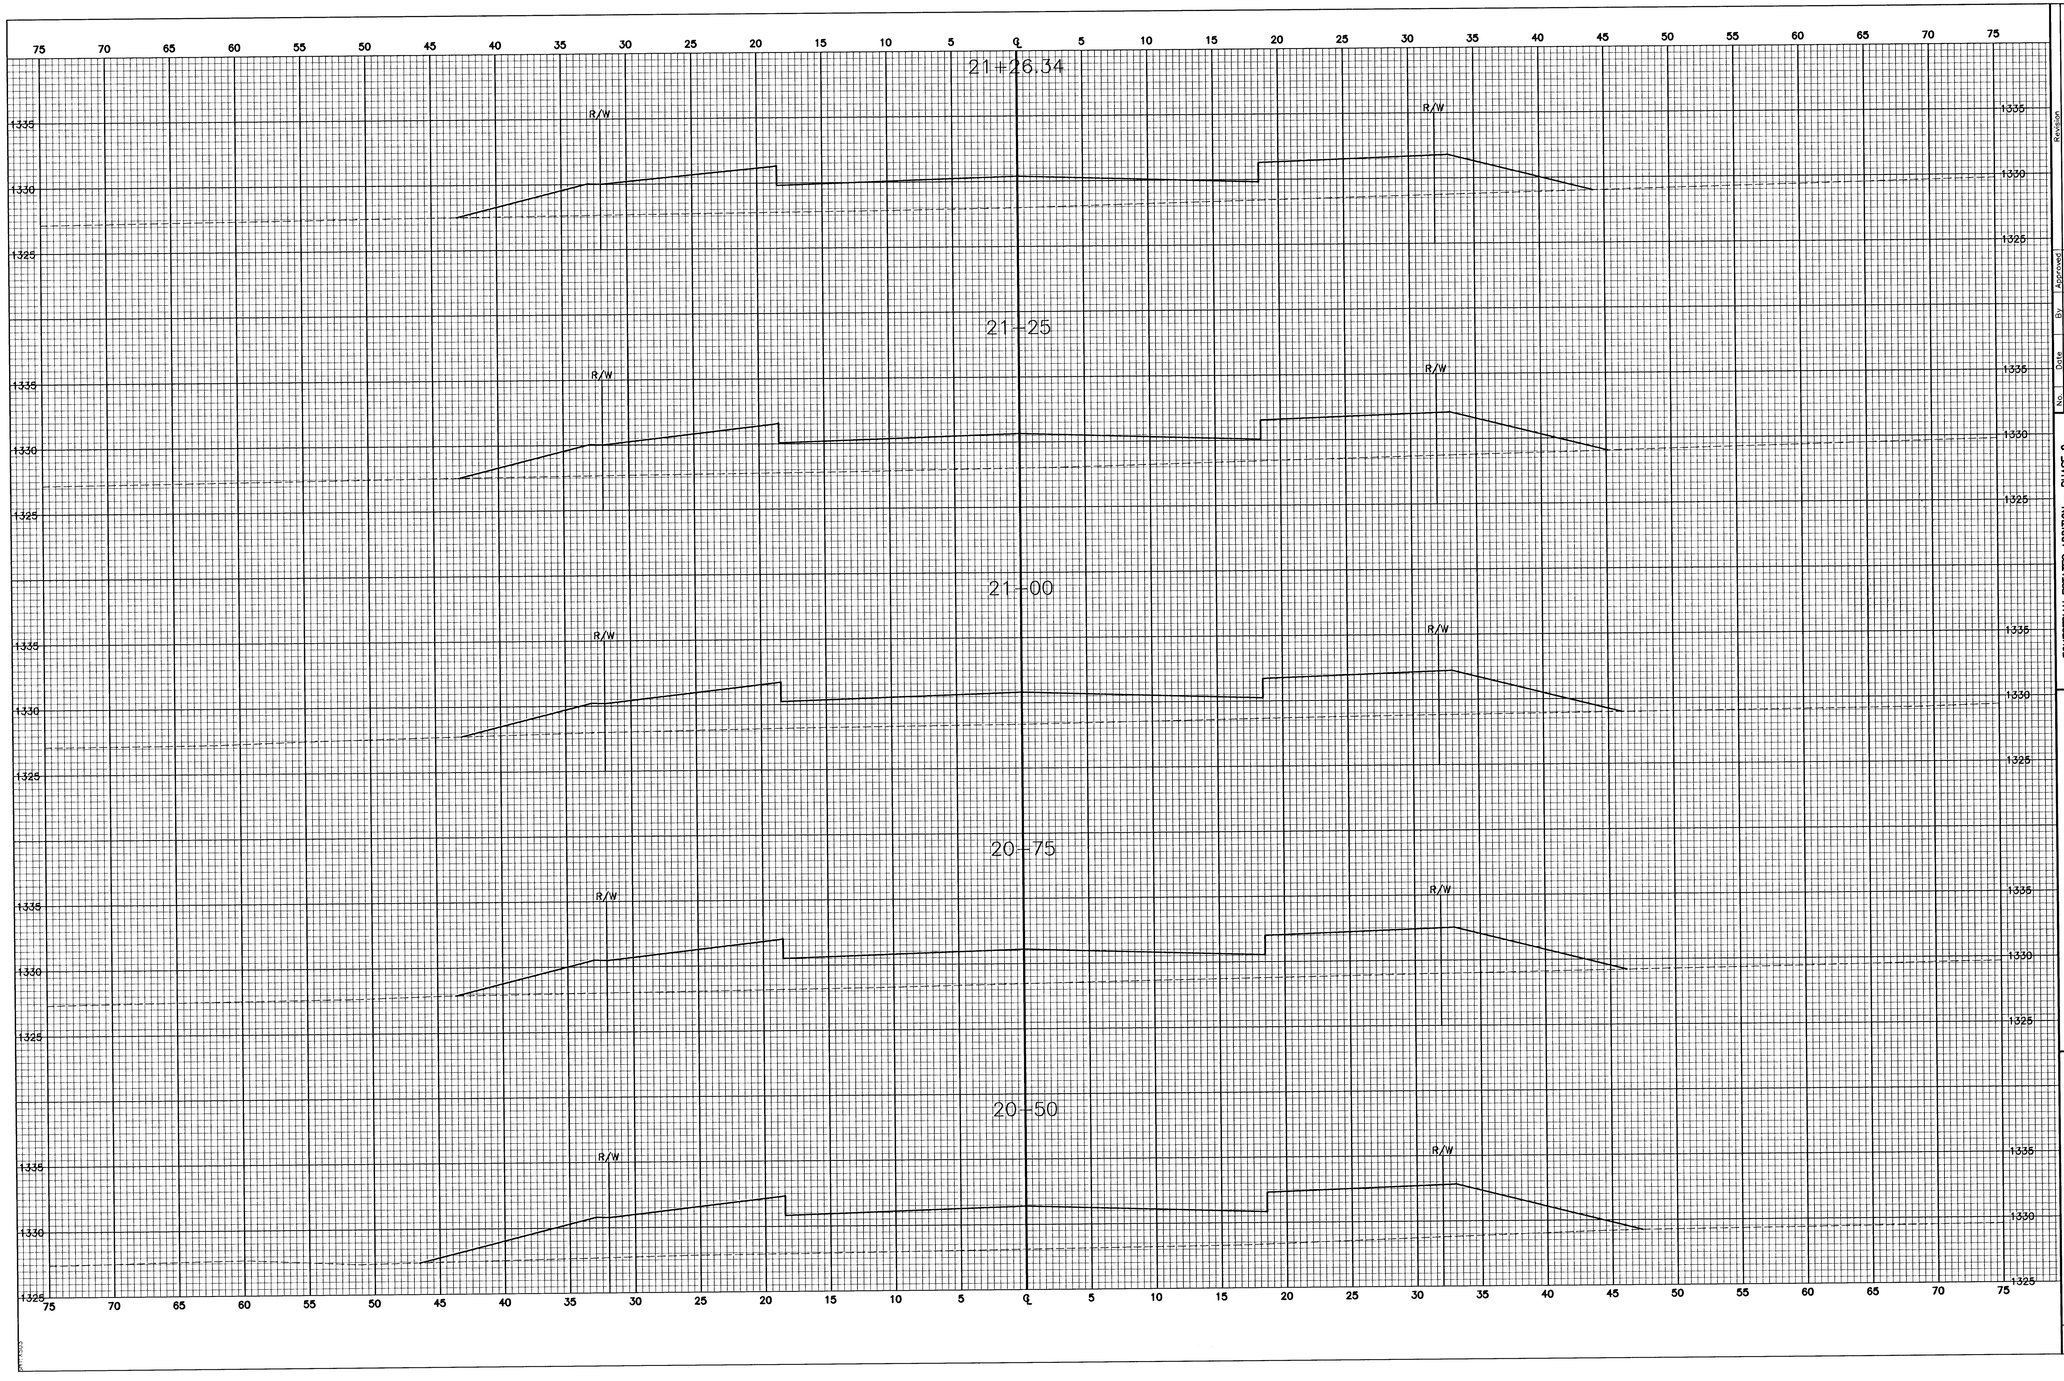


No.	Date	By	Approved	Revision
1				
2				
3				
4				

EQUESTRIAN ESTATES ADDITION – PHASE 2
CROSS SECTIONS
TRIPLE CROWN
CITY OF WICHITA, KANSAS
JAMES L. ARMBRUST, P.E. – CITY ENGINEER
C.O.W. Proj.# 472-83430 C.O.W.# 765869

POE & ASSOCIATES, INC.
CONSULTING ENGINEERS
9940 E. Central, Suite 200 ■ Wichita, KS 67208-4242
Phone 316/685-4111 ■ FAX 316/685-4444

FINAL

Designed By: JPD
Drawn By: JPD
Poe Job No.: 16943
Date: January 2006

Sheet
22 of 78