FHWA REGION NO.	STATE	PROJECT NO.	YEAR	SHEET NO.	TOTAL SHEETS
7	KANSAS	87 N-0137-01	99	45	94

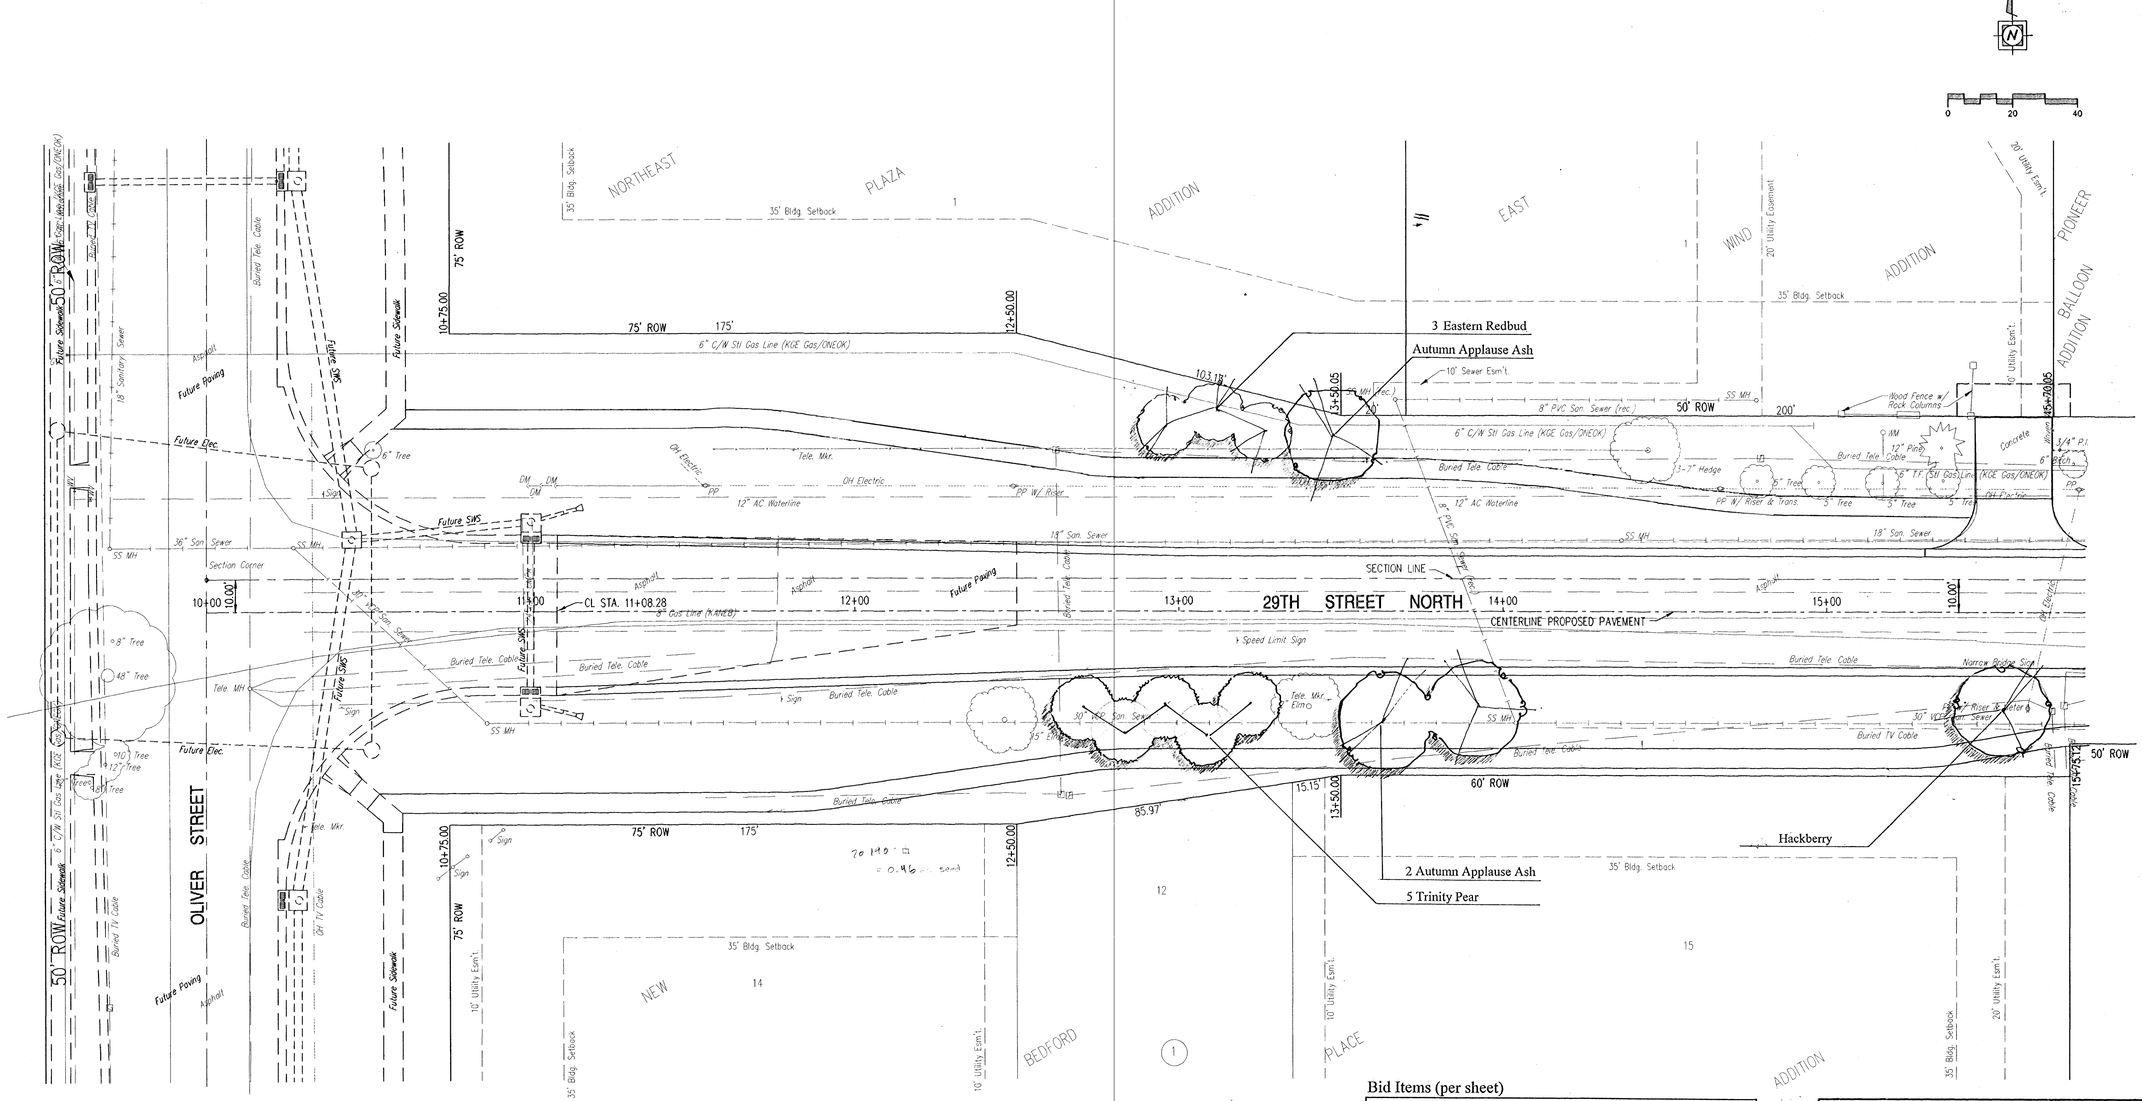

Bid Items (per sheet)

Qty	Botanical Name	Common Name	Size
3	Fraxinus americana	'Autumn Applause'Ash	2.5
1	Celtis occidentalis	Hackberry	2.0
3	Cercis canadensis	Eastern Redbud	1.5
5	Pyrus calleryana	'Trinity' Pear	1.5
Seeding	Turf type tall fescue		0.46 acres

YOUNG & ASSOCIATES, P.A.
Civil and Environmental Engineers
100 South George
Derby, Kansas 67037
Tele.: (316) 788-2552
Fax: (316) 788-4408

City of Wichita
Sedgwick County, Kansas

CL STA. 11+08.28 TO 15+25.00 LANDSCAPE PLAN

29th Street North from Oliver Street to Woodlawn Avenue Street, Decel Lane, and Storm Drainage Improvements

Project No.: 96-035-002	Design:
Date: January 1998	Tech.:
	Sheet No. 45 of 94