FHWA REGION NO.	STATE	PROJECT NO.	YEAR	SHEET NO.	TOTAL SHEETS
7	KANSAS	87 N-0137-01	99	47	94

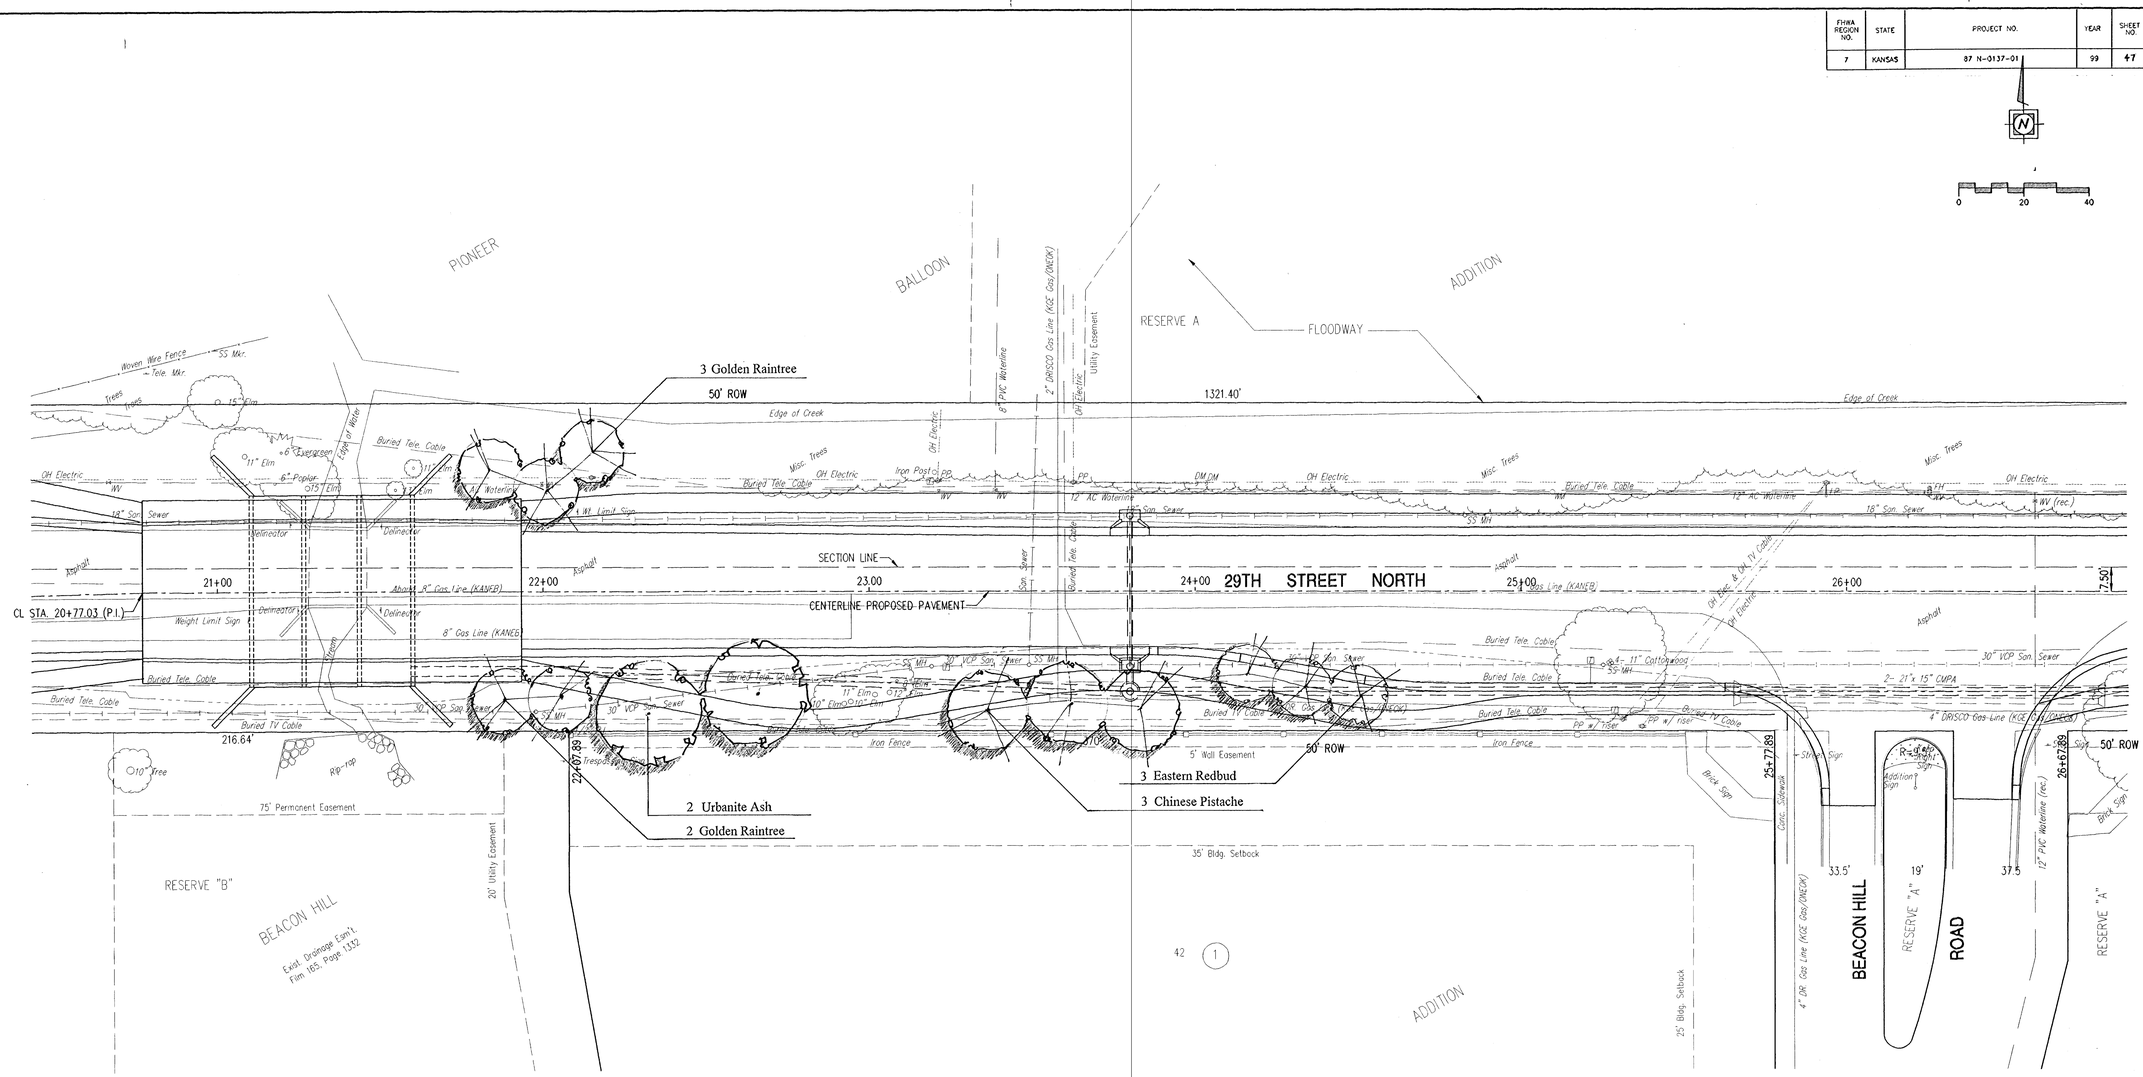

Bid Items (per sheet)

Qty	Botanical Name	Common Name	Size
2	Fraxinus pennsylvanica	'Urbanite' Ash	2.5
3	Cercis canadensis	Eastern Redbud	1.5
5	Koelreuteria paniculata	Goldenrain Tree	1.5
3	Pistache chinensis	Chinese Pistache	1.5
Seeding	Turf type tall fescue		0.19 acres

YOUNG & ASSOCIATES, P.A.
Civil and Environmental Engineers
100 South Georgie
Derby Kansas, 67037
Tele: (316) 788-2502
Fax: (316) 788-4468

City of Wichita
Sedgwick County, Kansas

CL STA. 20+77.03 TO 26+22.71 LANDSCAPE PLAN

29th Street North from Oliver Street to Woodlawn Avenue
Street, Decel Lane, and Storm Drainage Improvements

Project No.: 96-035-002	Design:
Date: January 1998	Tech.:
	Sheet No. 47 of 94

DWG: Landscape.dgn DATE: 1-12-98 ACADVER: 14.01s(LMS) SCALE: 1"=20'