FHWA REGION NO.	STATE	PROJECT NO.	YEAR	SHEET NO.	TOTAL SHEETS
7	KANSAS	87 N-0137-01	99	17	24

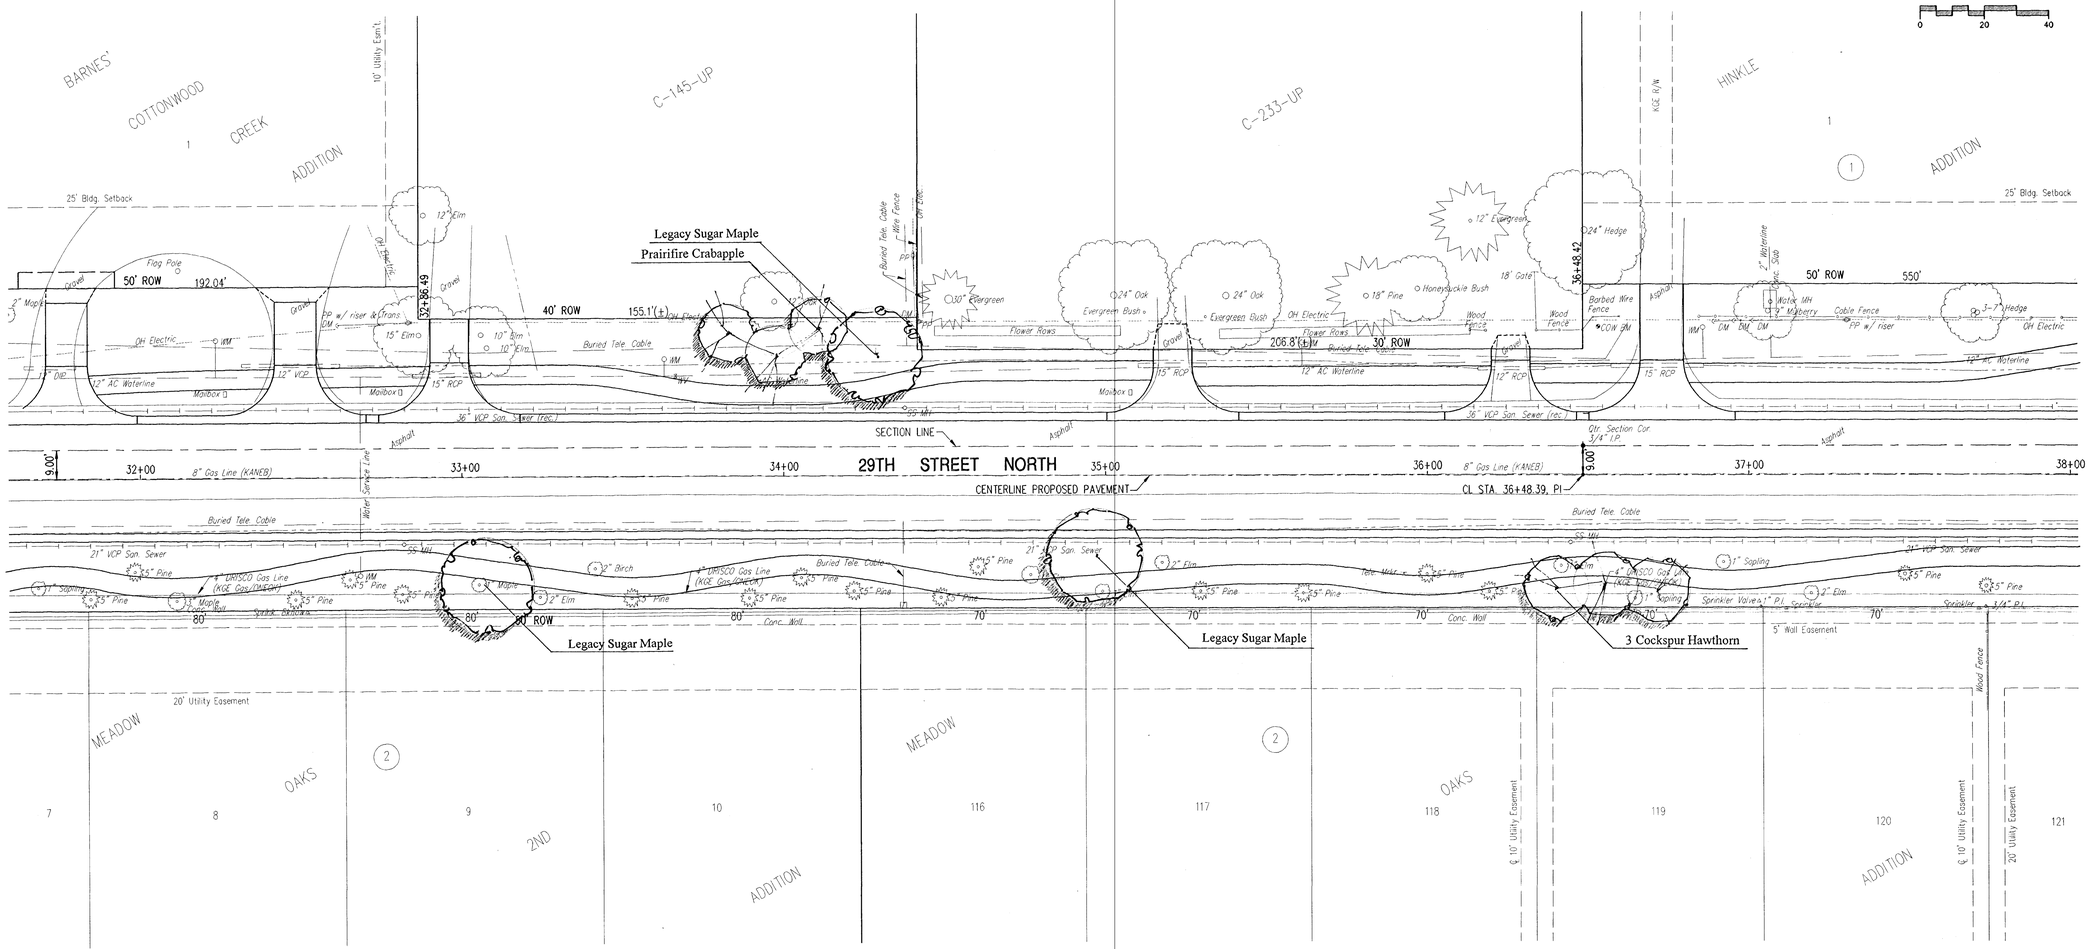

Bid Items (per sheet)

Qty	Botanical Name	Common Name	Size
3	Acer sacarum 'Legacy'	Legacy Sugar Maple	2.5
3	Crataegus crusgalli var.inermis	Cockspur Thornless Hawthorn	1.5
3	Malus spp	'Prairifire' Crabapple	1.5
Seeding	Turf type tall fescue		0.37 acres

YOUNG & ASSOCIATES, P.A.
Civil and Environmental Engineers
100 South Georgie
Derby Kansas, 67037
Tele: (316) 788-2552
Fax: (316) 788-4428

City of Wichita
Sedgwick County, Kansas

CL STA. 32+00 TO 37+75 LANDSCAPE PLAN

29th Street North from Oliver Street to Woodlawn Avenue
Street, Decel Lane, and Storm Drainage Improvements

Project No.: 96-035-002	Design:
Date: January 1998	Tech.:
	Sheet No. 17 of 24

FILE: hcnnoA.dgn DATE: 1-19-98 DRAWN: F.A. SCALE: 1"=20'