
FHWA REGION NO.	STATE	PROJECT NO.	YEAR	SHEET NO.	TOTAL SHEETS
7	KANSAS	97 N-0137-01	98	66	74

CL PAVEMENT IMPROVEMENTS

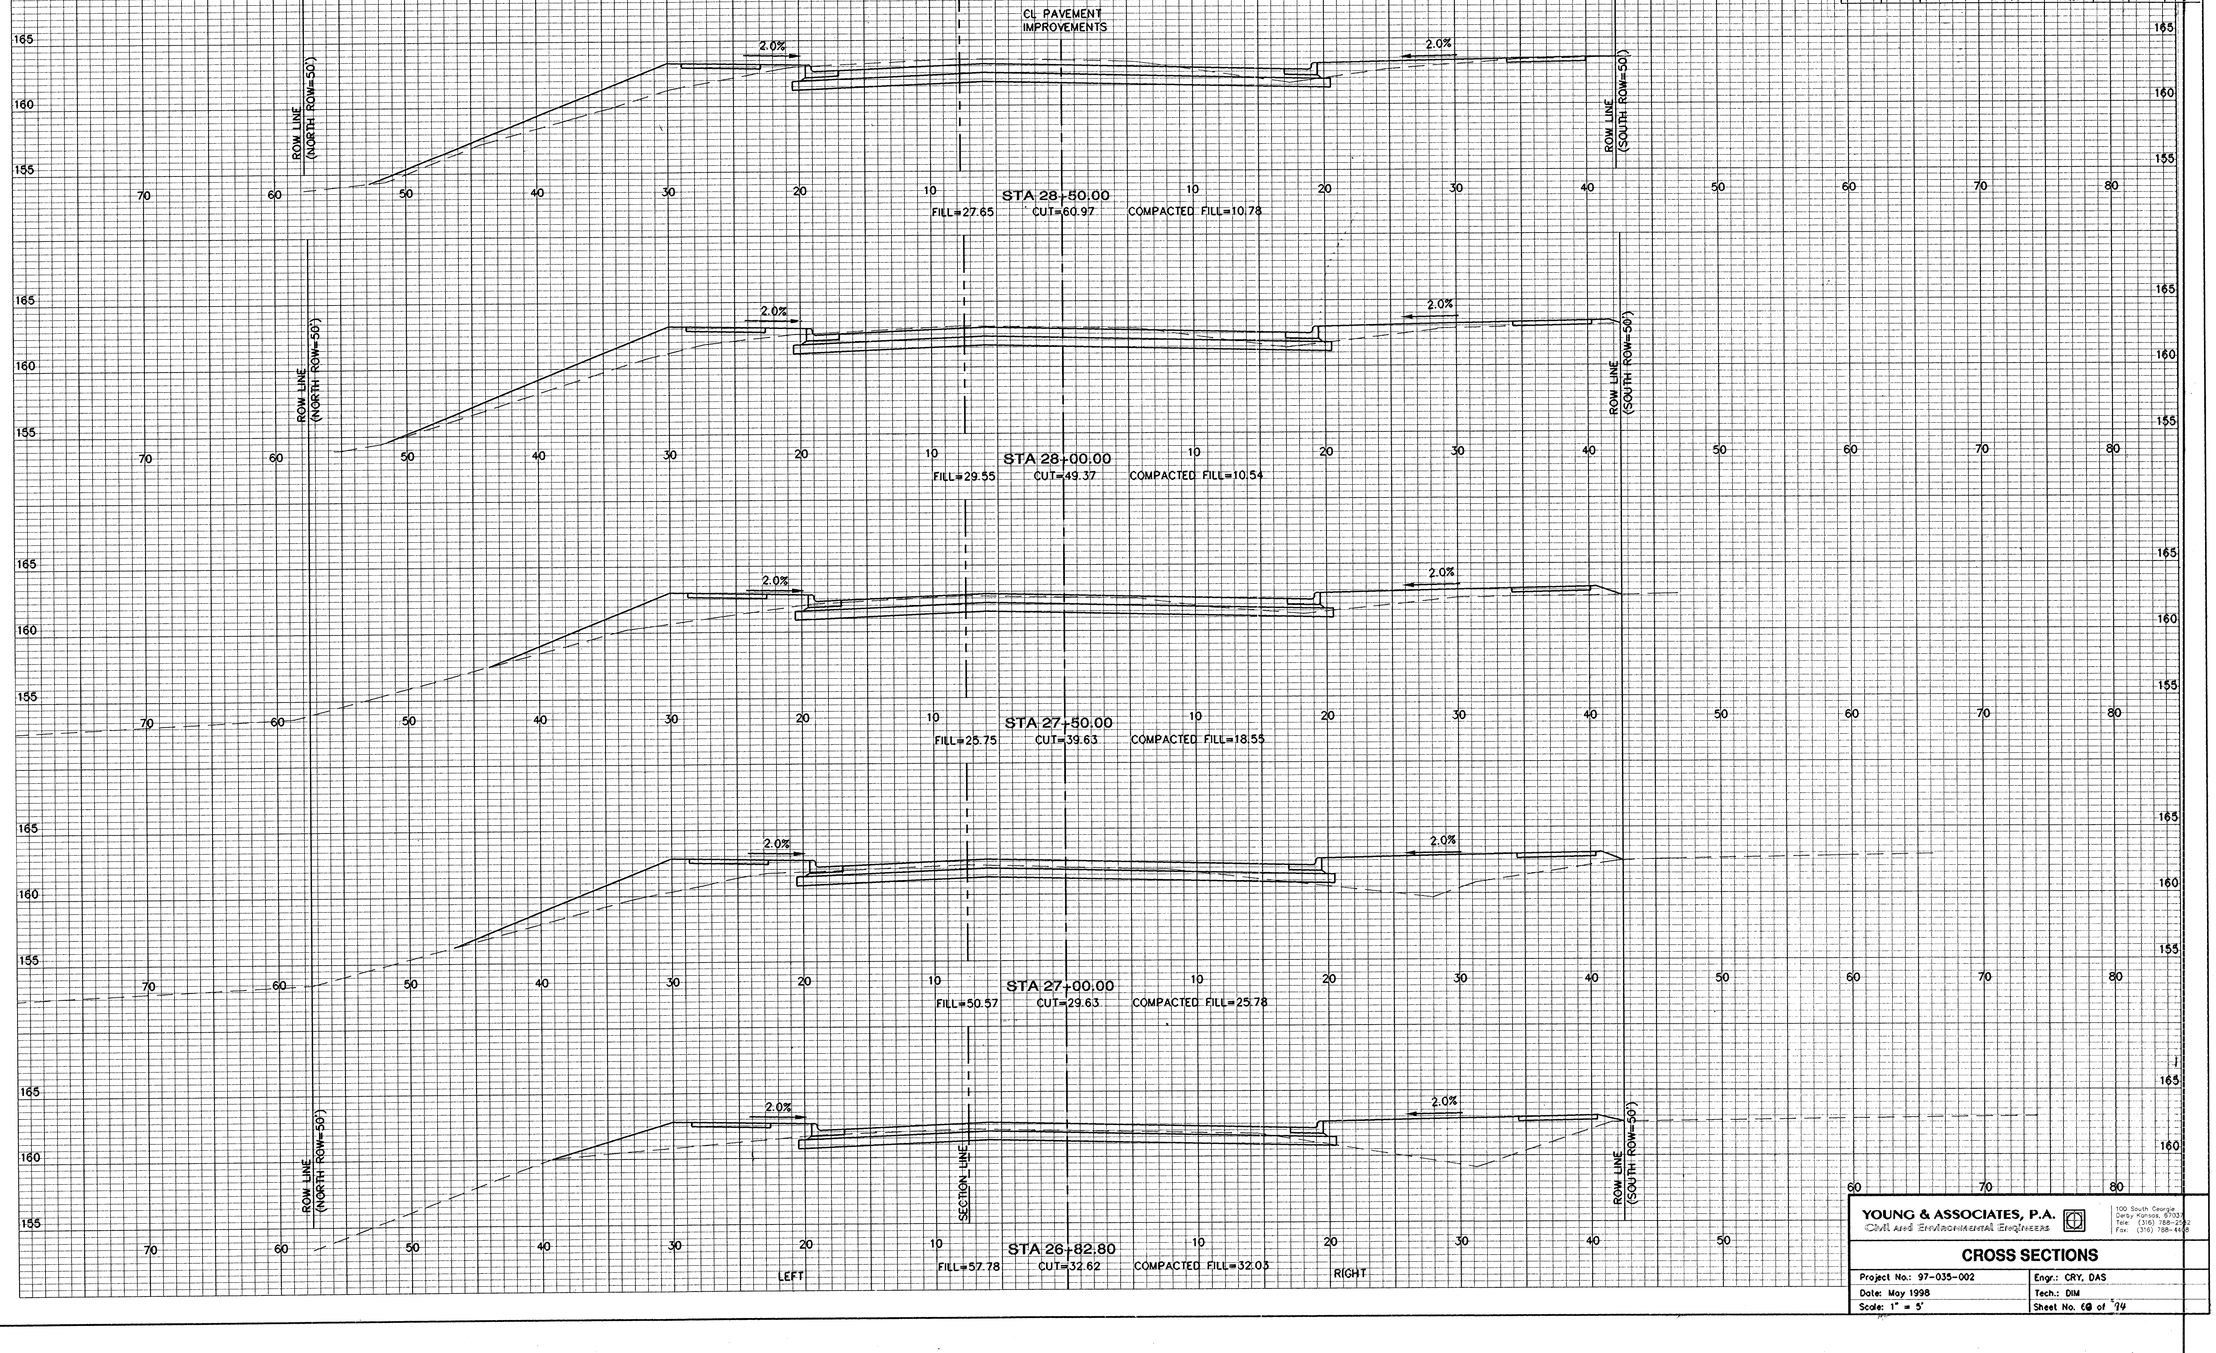

YOUNG & ASSOCIATES, P.A.
Civil And Environmental Engineers
100 South Georgie
Derby Kansas, 67037
Tele: (316) 788-2282
Fax: (316) 788-4668

CROSS SECTIONS

Project No.: 97-035-002	Engr.: CRY, DAS
Date: May 1998	Tech.: DIM
Scale: 1" = 5'	Sheet No. 66 of 74

FILE: X66T11.dgn PLOT: 4-27-98 AFADWIN v10 SCALE: 1"=5'