
FHWA REGION NO.	STATE	PROJECT NO.	YEAR	SHEET NO.	TOTAL SHEETS
7	KANSAS	97-N-0137-01	99	80	94

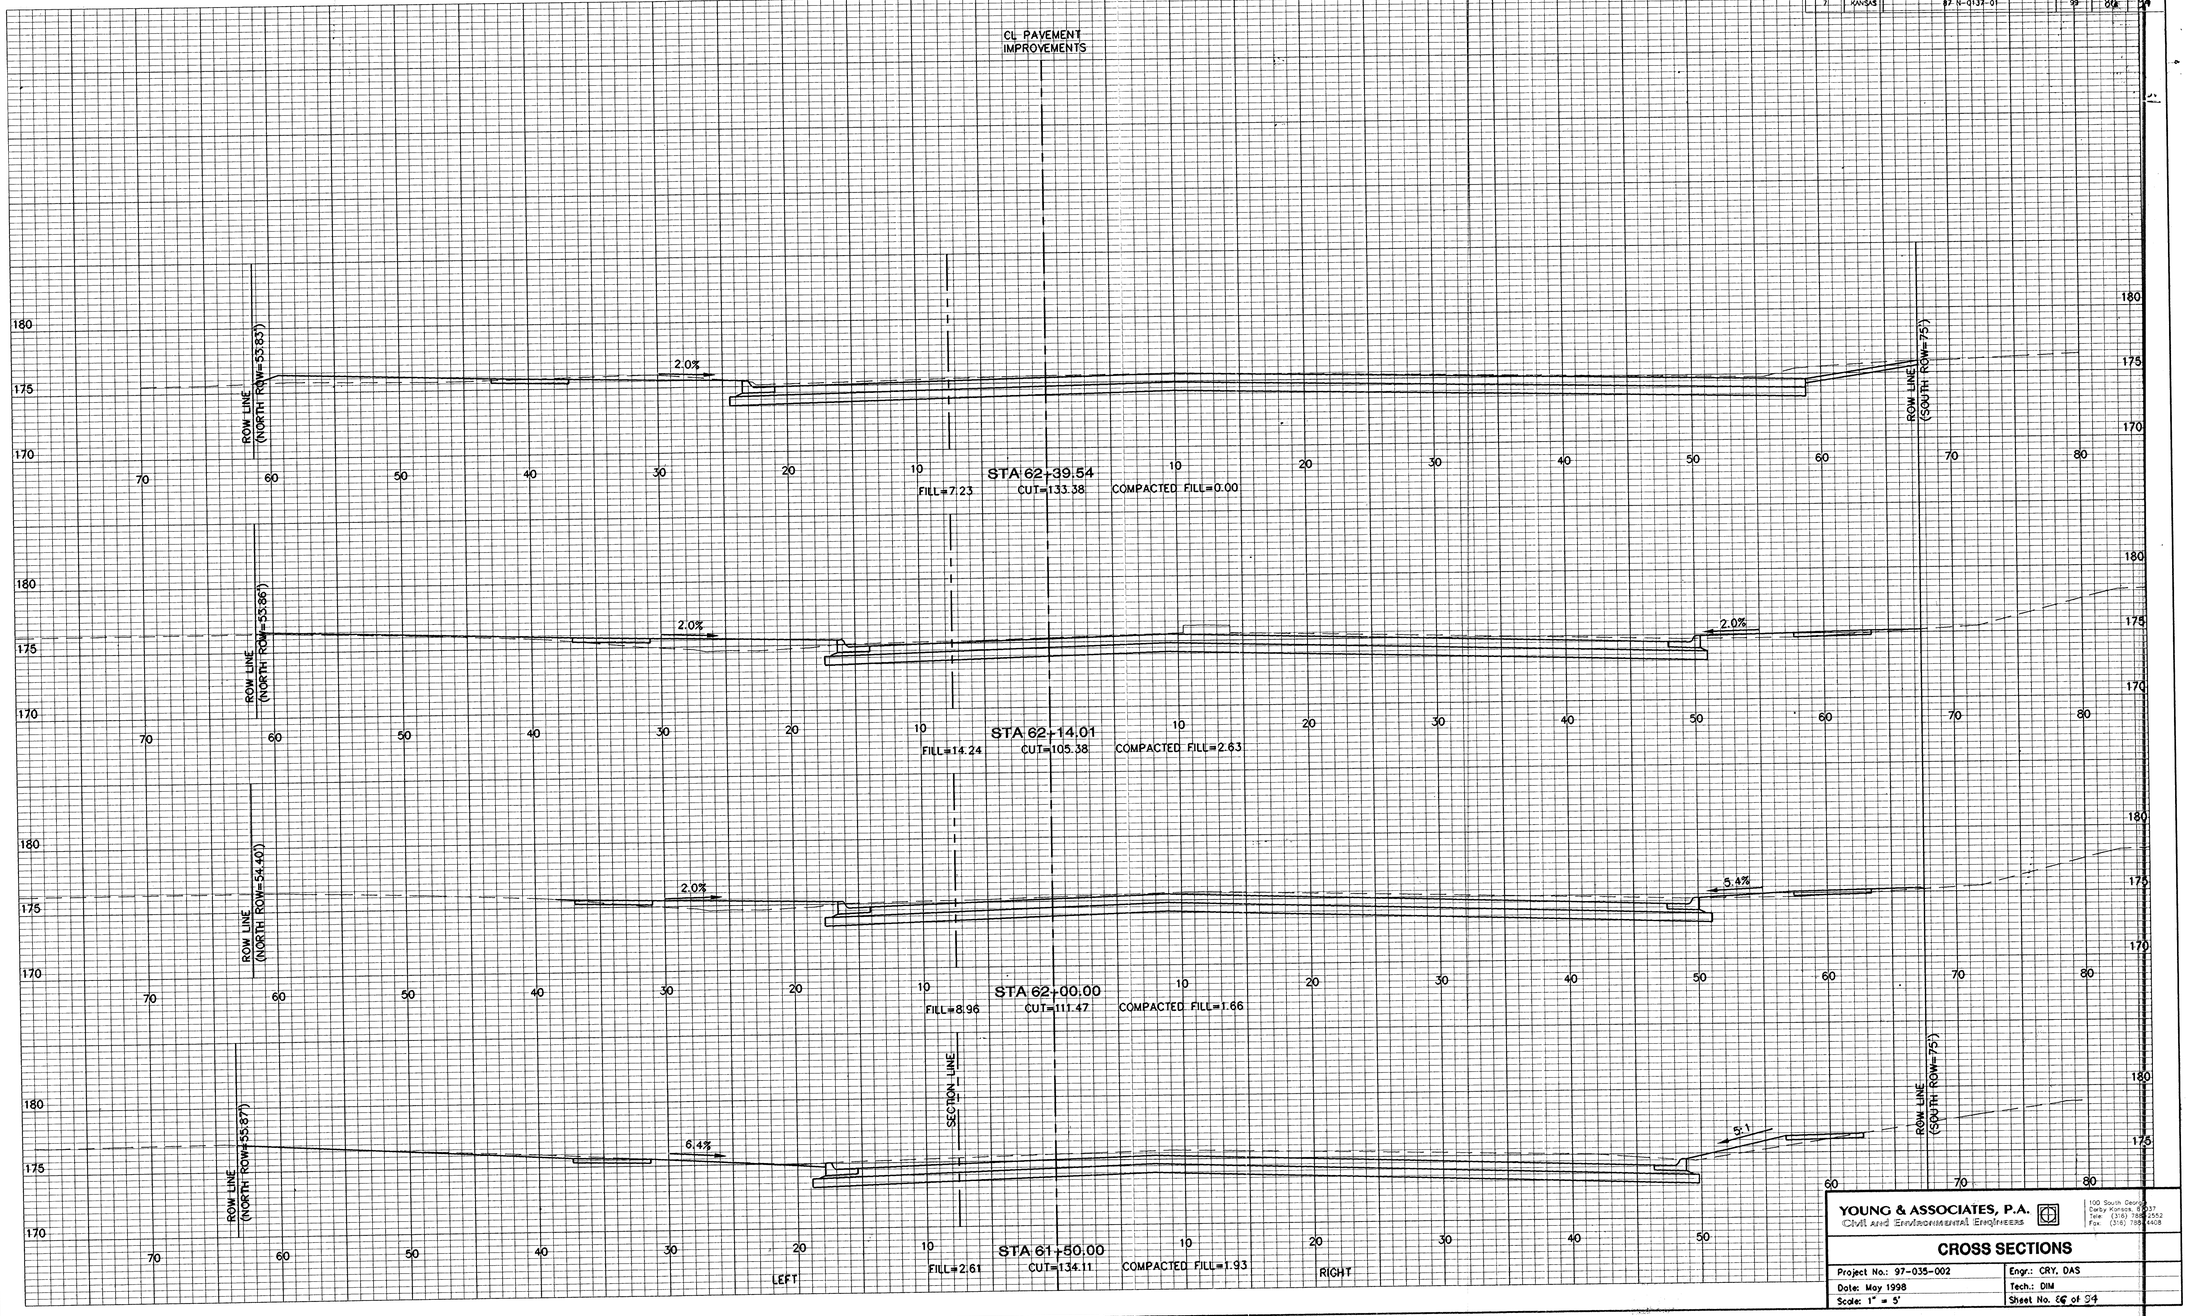

YOUNG & ASSOCIATES, P.A.
Civil and Environmental Engineers
100 South Cherry, Suite 300
Olathe, Kansas 66061-3437
Tele (316) 788-1552
Fax (316) 788-1408

CROSS SECTIONS

Project No.: 97-035-002	Engr.: CRY, DAS
Date: May 1998	Tech.: DIM
Scale: 1" = 5'	Sheet No. 66 of 94

REF: XSECTS.dwg D:\TS_5-07-98 ACADVER:14 SCALE:1"=5'