



12+97.42

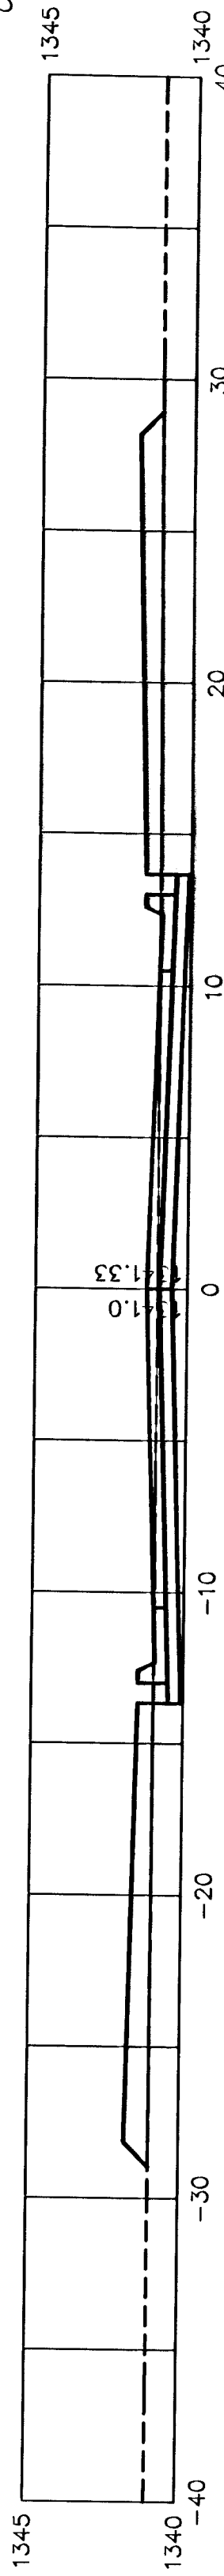

12+50

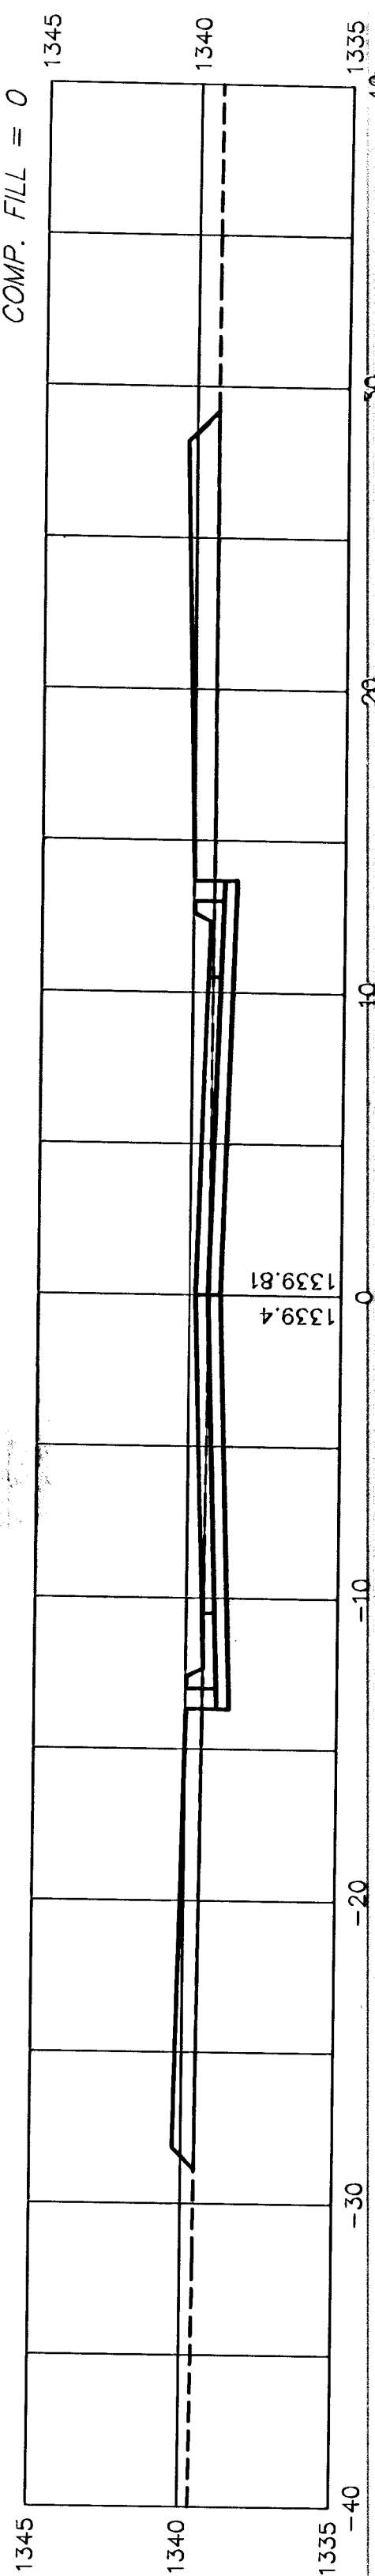

GROVE PARK IMPROVEMENTS
CROSS SECTIONS