PLANT MATERIAL SCHEDULE

SYMBOL	QTY.	BOTANICAL NAME/ COMMON NAME	SIZE/CAL.	HEIGHT	SPREAD	ROOT	REMARKS
GB	13	Ginkgo Biloba 'Autumn Gold'/ 'Autumn Gold' Ginkgo	4 1/4"-4 1/2"	16'-18'	8 - 10'	B & B	Full, Matched, Upright, "or equal" male cultivar
QS	24	Quercus Shumardi/ Shumard Red Oak	3 1/2 - 4"	14 - 16'	8 - 10'	100 Gal.	Full, Matched, Upright
PA	48	Polygonum Aubertii/ Chinese Fleece Vine		24"	-	1 Gal.	Full

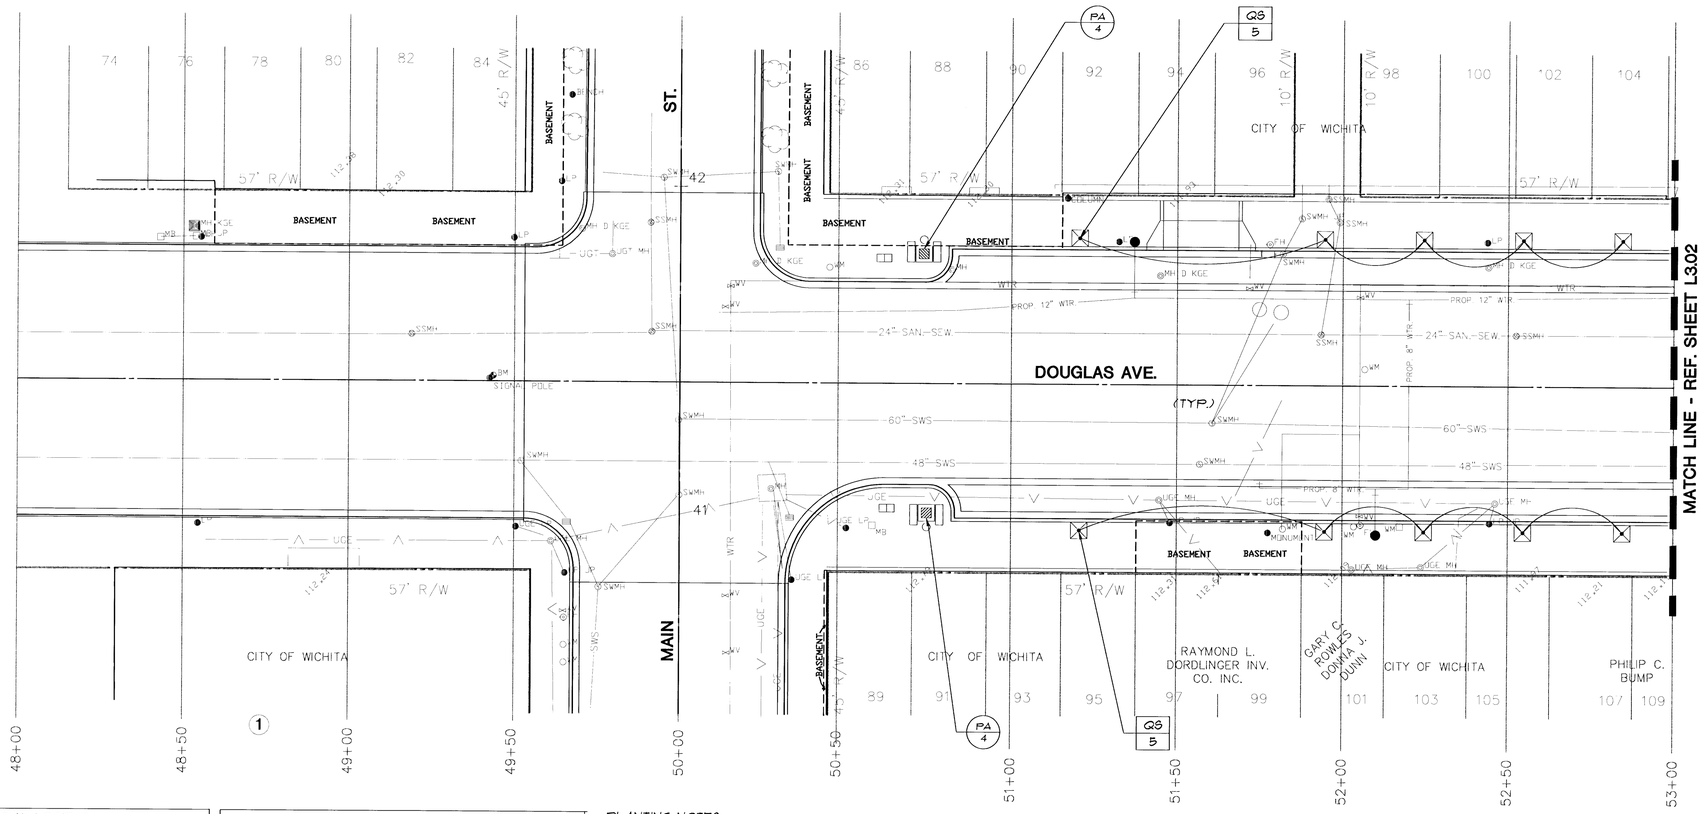

GENERAL LEGEND

- PROPERTY LINE
- CONTRACT LIMIT LINE
- CENTER LINE
- EXISTING UTILITY LINES (WTR, UGT, GAS, SWS, UGE)
- EDGE OF BASEMENT

DETAIL REFERENCE

- DETAIL NO.
- SHEET NO.

- EXISTING VAULTS

PLANTING LEGEND

- GROUNDCOVER
- PROPOSED TREES
- EXISTING TREES

G.C. REFERENCE

- GROUNDCOVER SYM.

TREE REFERENCE

- TREE SYMBOL
- QUANTITY

- STEEL EDGE

PLANTING NOTES:

1. CONTRACTOR IS RESPONSIBLE FOR VERIFYING LOCATION OF UNDERGROUND UTILITIES PRIOR TO CONSTRUCTION.
2. IT IS THE RESPONSIBILITY OF THE CONTRACTOR TO ADVISE THE CITY ENGINEER OF ANY CONDITION FOUND ON-SITE WHICH PROHIBITS INSTALLATION AS SHOWN ON THESE DRAWINGS.
3. ALL SHRUB, GROUNDCOVER AND SEASONAL COLOR BEDS SHALL HAVE A TWO INCH MULCH LAYER.
4. AREAS OUTSIDE OF CONSTRUCTION LIMITS TO REMAIN IN EXISTING CONDITION
5. REFERENCE SHEETS LS8.01 FOR PLANTING DETAILS.

Revised 4/99

the swa group

Landscape Architecture
Site Planning
Urban Design

2211 N. Lamar, Suite 400
Dallas, TX 75202
214-954-0016

MID-KANSAS ENGINEERING CONSULTANTS, INC.
411 N. WEBB ROAD
WICHITA, KS. 67206
316-684-9600

STREETSCAPES

PROJECT NAME

PLANTING PLAN
DOUGLAS AVE. @ 45+00 TO 53+00

SHEET TITLE

DT	PM, EM, LJ	JM
DESIGN BY:	DRAWN BY:	CHECKED BY:
OCT '95	SWA MKC-251	LS 3.01
DATE	JOB NO.	SHEET/OF

G:\CIVIL\9210\SWA\L9210-1A.DWG Tue May 11 15:53:08 1999